EXTERNAL FACING MATERIALS

FIRST FLOOR WALLS:
UNTREATED WESTERN RED CEDAR CLADDING.

GROUND FLOOR WALLS AND FIRST FLOOR
PROTECTION:
WHITE POLYMER BASED SMOTTH RENDER.

WINDOWS AND DOORS:
COLOUR COATED ALUMINIUM.

BALCONY BALUSTRADES:
ETCHED TOUGHENED GLASS FRAMELESS
SYSTEM.

BALCONY ROOF:
UNTREATED WESTERN RED CEDAR CLADDING
OVER RESIN
WATERPROOFING SYSTEM.

ROOF AND PLANT ROOM:
GREY RESIN BASED LIQUID WATERPROOFING
SYSTEM
WITH SEDUM PLANT COVERING.

SECTION AA

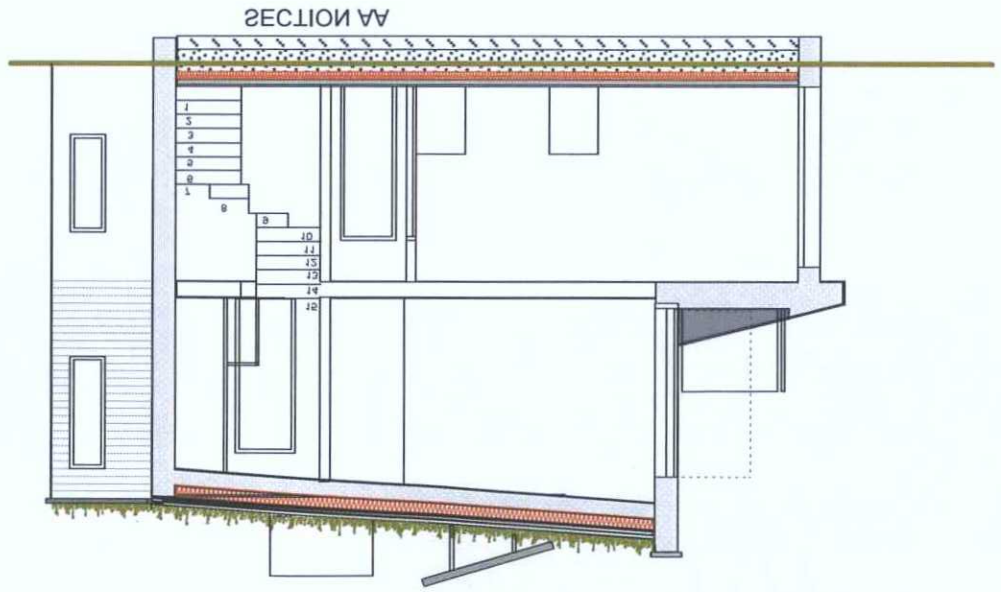

SECTION BB

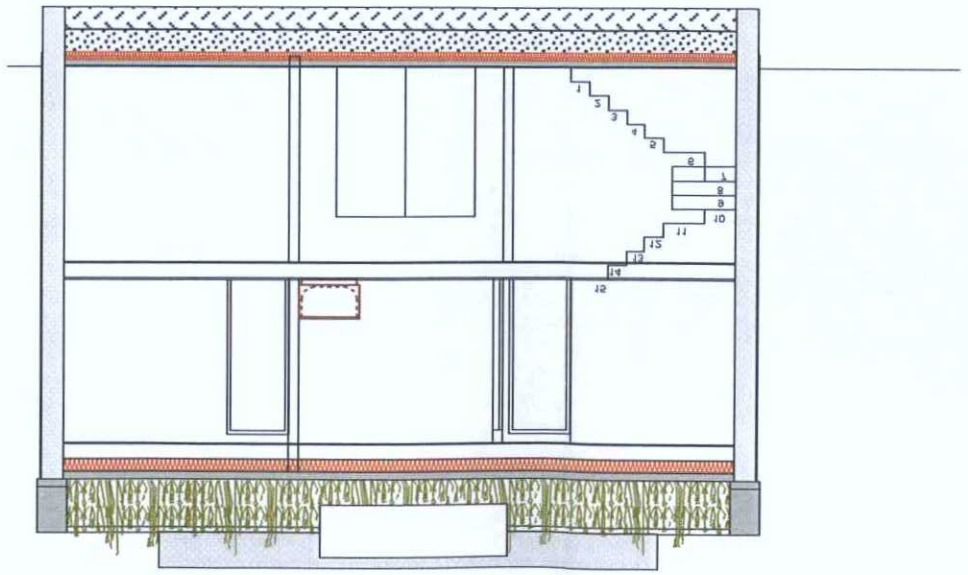

AMENDMENT

ADUR & WORTHING
PLANNING SERVICES

PLAN	AWDM\ 1563/18
DATE	29 OCT 2018
VALID	

Rev A: 29\10\2018: width of building reduced by 100mm

0 1 2 3 4m

VENNER:LUCAS
ARCHITECTS
6 Cornford Grove
London
SW12 9LF
t: +44 (0) 20 8673 0291
m: 07970 964094
e: mail@vennerlucas.co.uk
www.vennerlucas.co.uk

PROJECT:
43 OLD FORT ROAD SHOREHAM-BY-SEA BN43 5RL

DRAWING TITLE:
SECTION AA & BB - proposed

SCALE: 1:100 @ A3

DATE: JULY 2018

REVISION: A

DRAWING NUMBER: VL\230-A3-PP04