EXTERNAL FACING MATERIALS

FIRST FLOOR WALLS:
UNTREATED WESTERN RED CEDAR CLADDING.

GROUND FLOOR WALLS AND FIRST FLOOR PROJECTION:
WHITE POLYMER BASED SMOOTH RENDER.

WINDOWS AND DOORS:
COLOUR COATED ALUMINIUM.

BALCONY BALUSTRADES;
ETCHED TOUGHENED GLASS FRAMELESS SYSTEM.

BALCONY ROOF:
UNTREATED WESTERN RED CEDAR CLADDING OVER RESIN
WATERPROOFING SYSTEM.

ROOF AND PLANT ROOM:
GREY RESIN BASED LIQUID WATERPROOFING SYSTEM
WITH SEDUM PLANT COVERING.

AMENDMENT

ADUR & WORTHING PLANNING SERVICES

PLAN	AWDM/ 1252/18
DATE VALID	29 OCT 2018

Rev B: 29/10/2018: width of building reduced by 100mm

0 1 2 3 4m

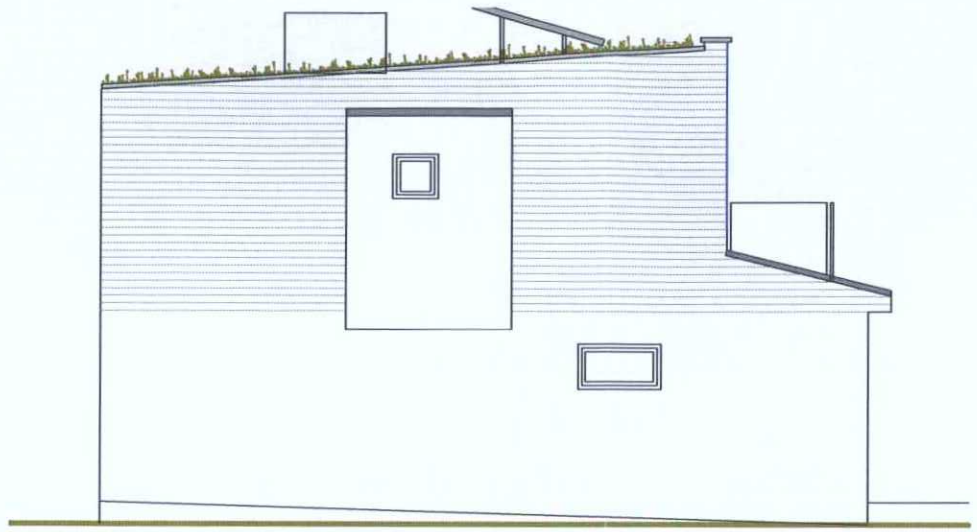

EAST ELEVATION (facing No.45)

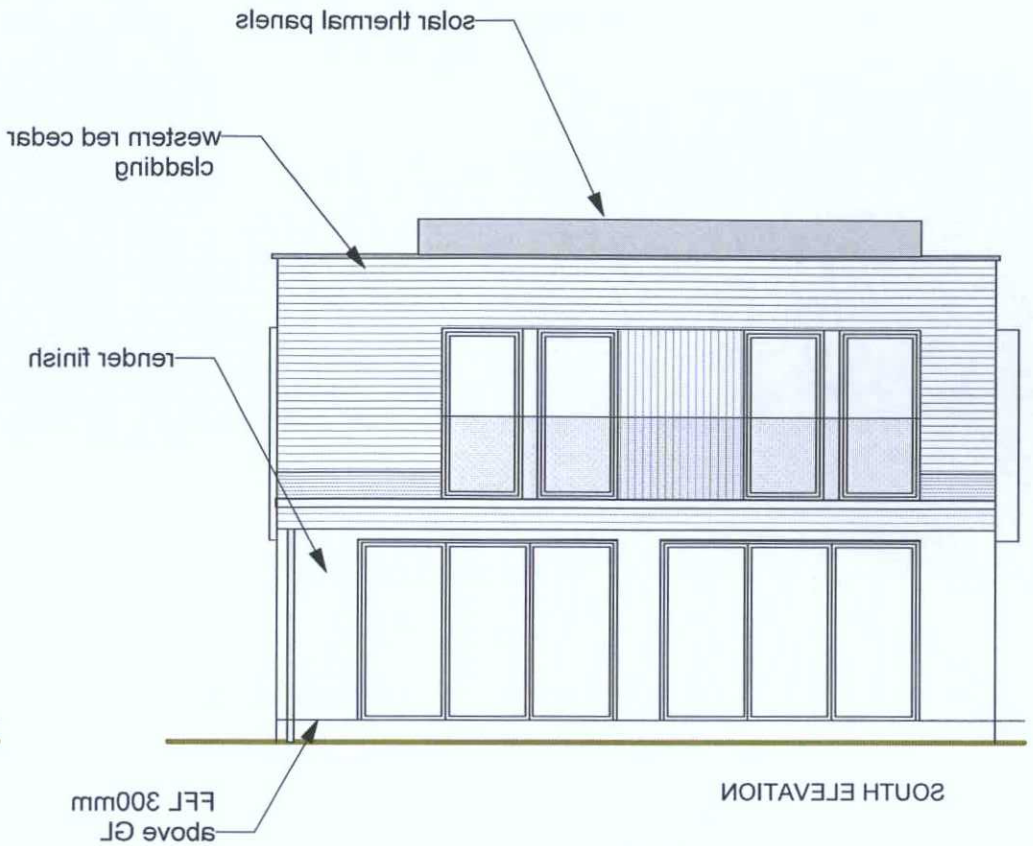

SOUTH ELEVATION

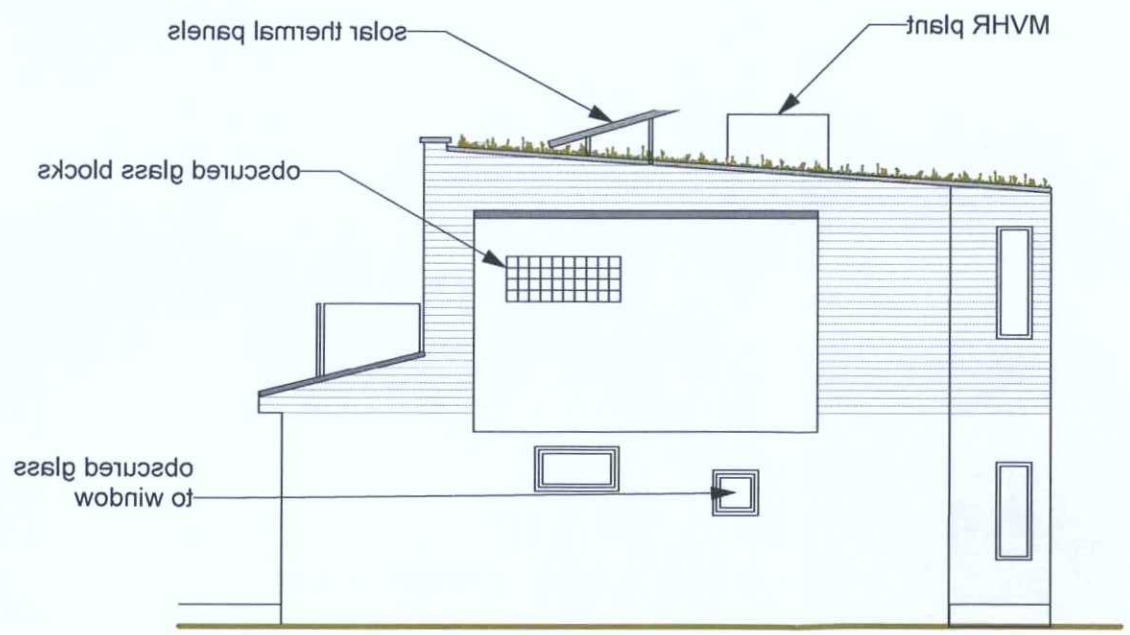

WEST ELEVATION (facing No.41)

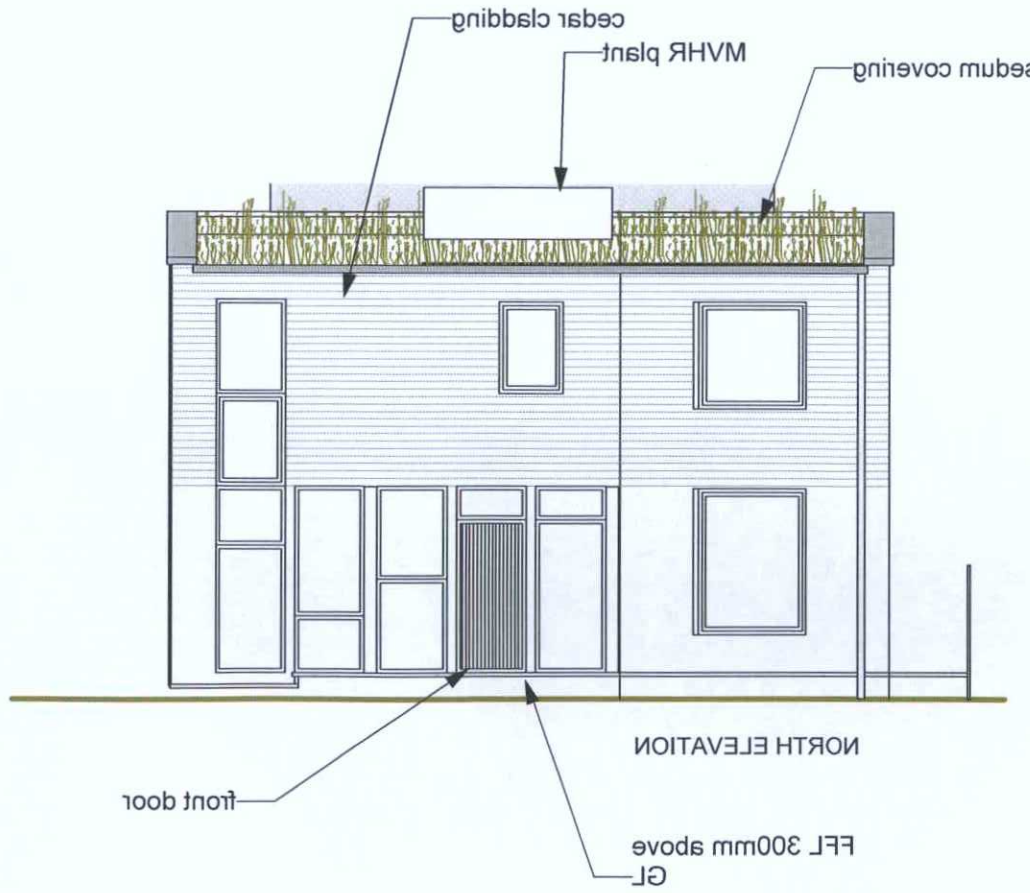

NORTH ELEVATION

vennerlucas ARCHITECTS
6 Comford Grove
London
SW12 9JF
t: +44 (0) 20 8673 0291
m: 07970 984094
e: mail@vennerlucas.co.uk
www.vennerlucas.co.uk

PROJECT:
43 OLD FORT ROAD SHOREHAM-BY-SEA BN43 5RL

DRAWING TITLE:
ELEVATIONS- proposed

SCALE: 1:100 @ A3

DATE: JULY 2018

DRAWING NUMBER: VL\230-A3-PP05

REVISION: B