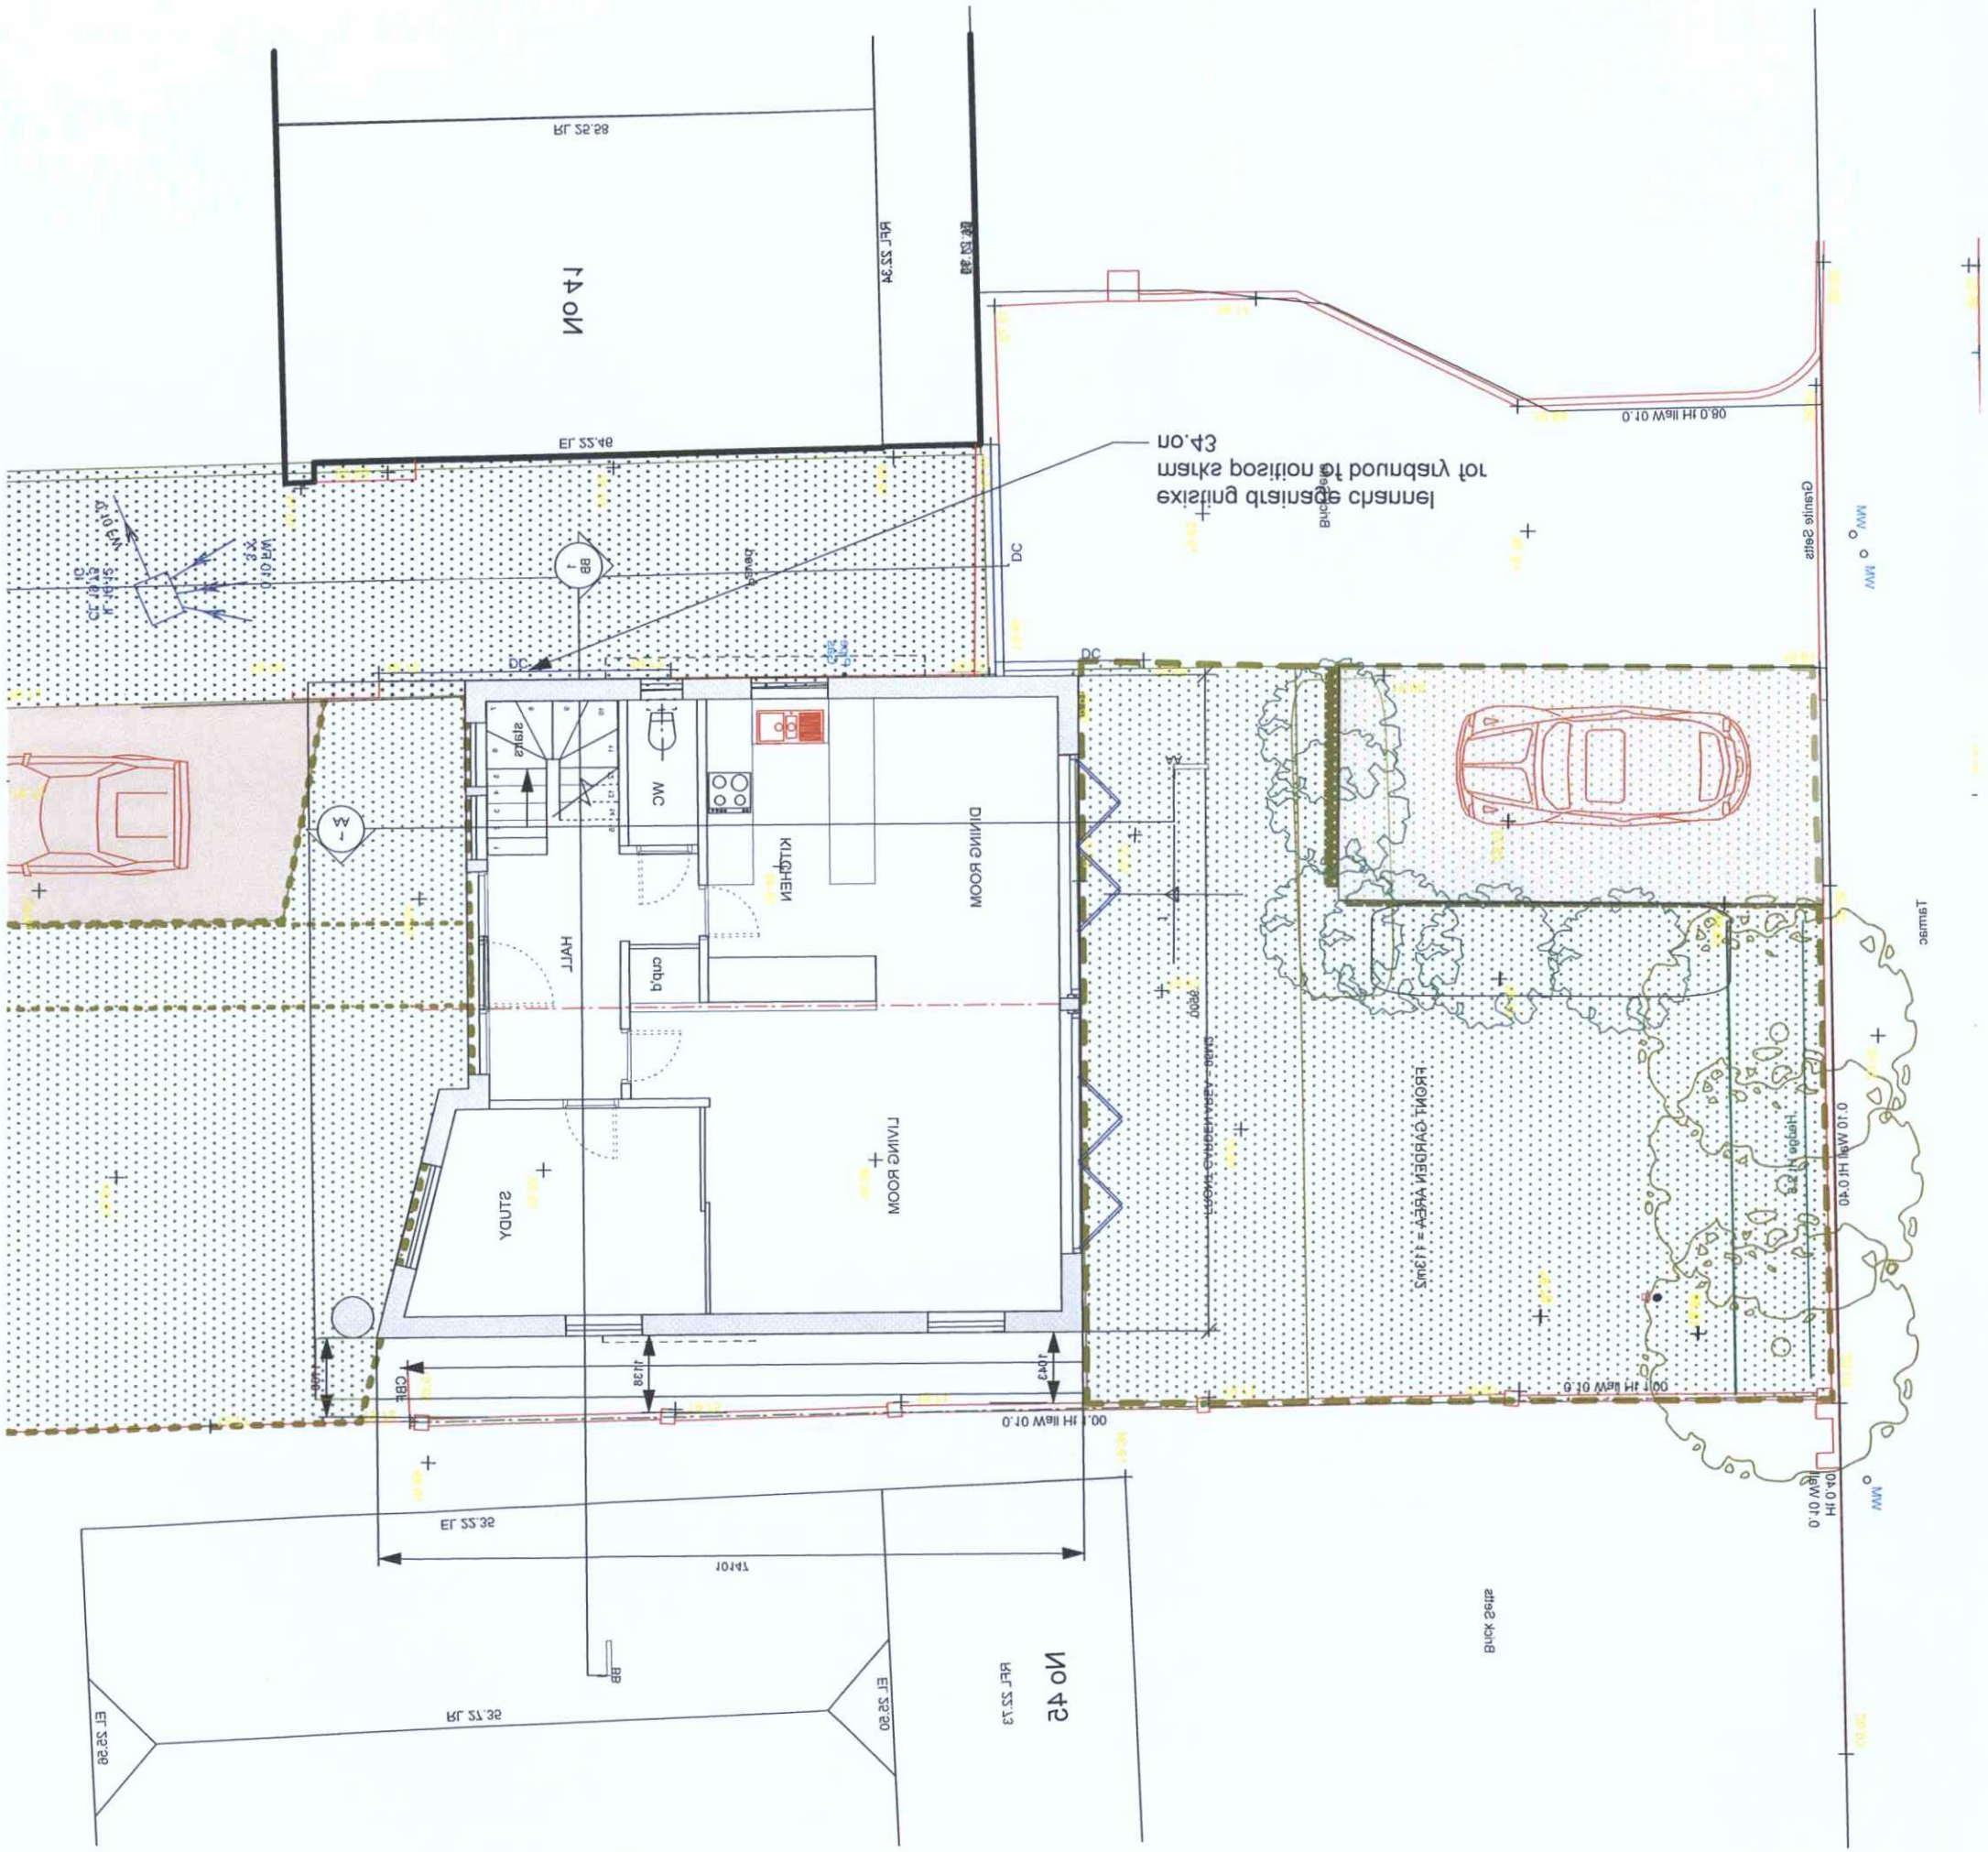
No 47
No 45
STUDY
LIVING ROOM
KITCHEN
UTIL
WC
DINING ROOM
FRONT GARDEN AREA - 113m2
Back Gates
existing drainage channel
Mark position of boundary for
EP.03
0.10 Wall HH 0.80
0.10 Wall HH 0.90
0.10 Wall HH 0.90
0.10 Wall HH 0.90