N

0 0.5m 1 2 3m
1:50 A3

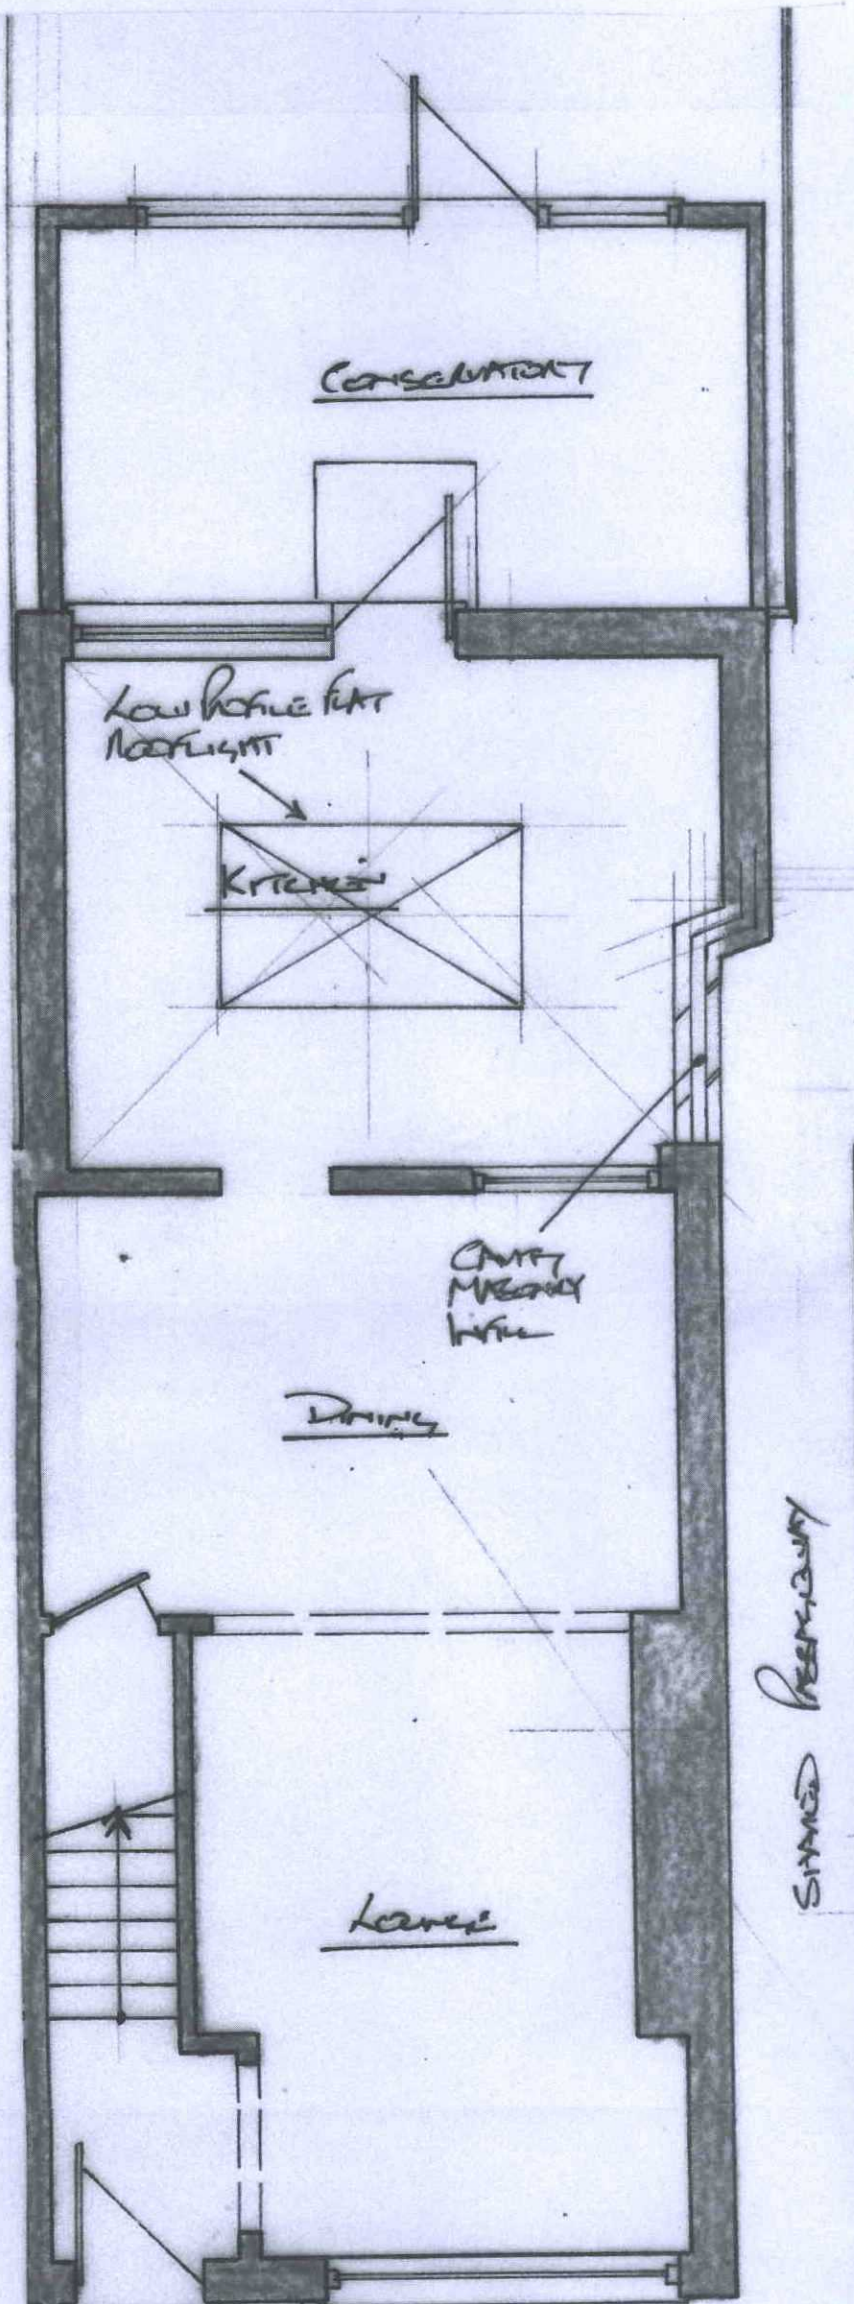

PROPOSED GROUND FLOOR PLAN
(1:50)

0 1 2 3 4 5m
1:100 A3

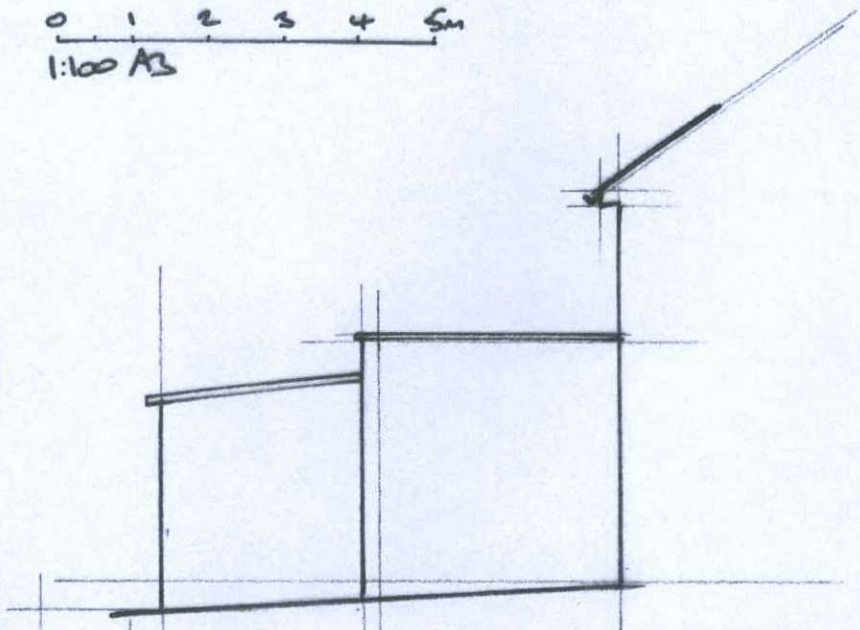

EXTG SIDE ELEVATION (1:100)
(SOUTH)

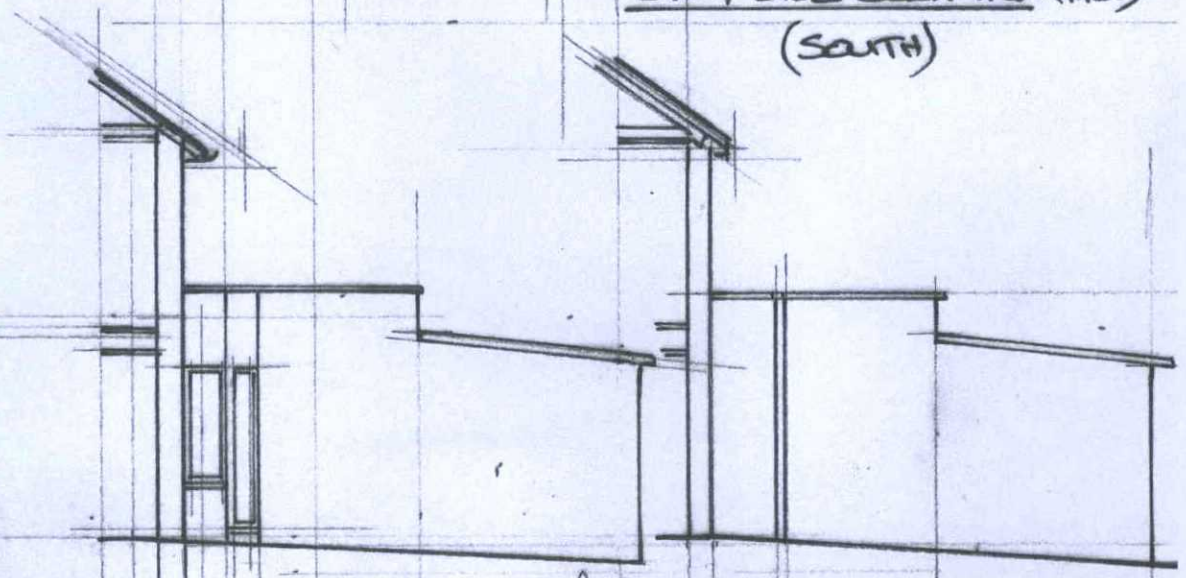

EXTG SIDE ELEVATION
(NORTH) (1:100)

PROPOSED SIDE ELEVATION
(NORTH) (1:100)

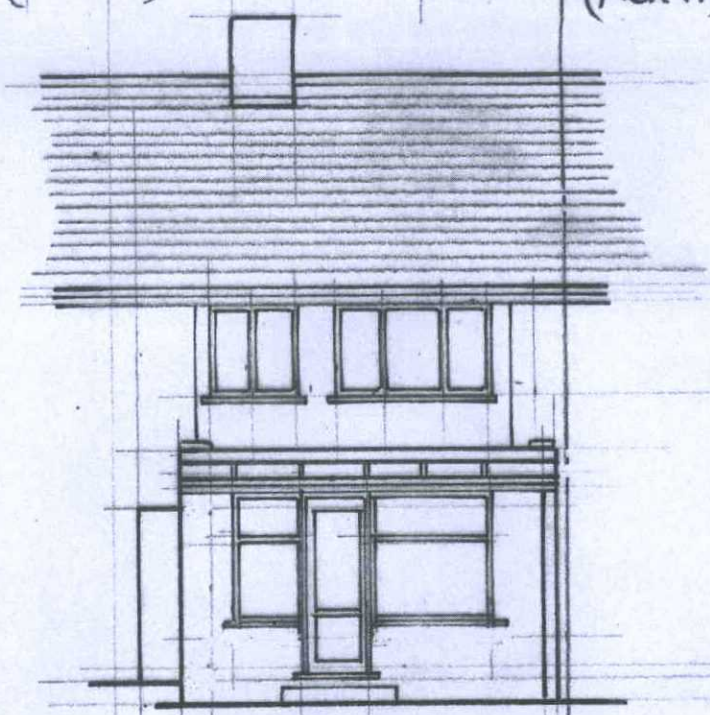

EXISTING REAR ELEVATION (1:100)
(WEST)

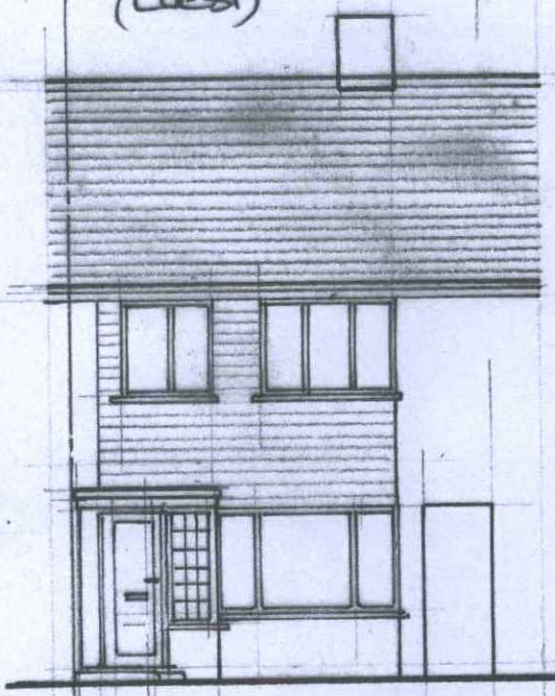

EXISTING FRONT ELEVATION (1:100) (EAST)

ADUR & WORTHING PLANNING SERVICES	
PLAN	AWDM/1653/18
DATE VALID	31 OCT 2018

8 THE MARLETS, LANCING 1:50/100 8TM/02
PROPOSED GROUND FLOOR PLAN + ELEVATIONS