South elevations

Existing

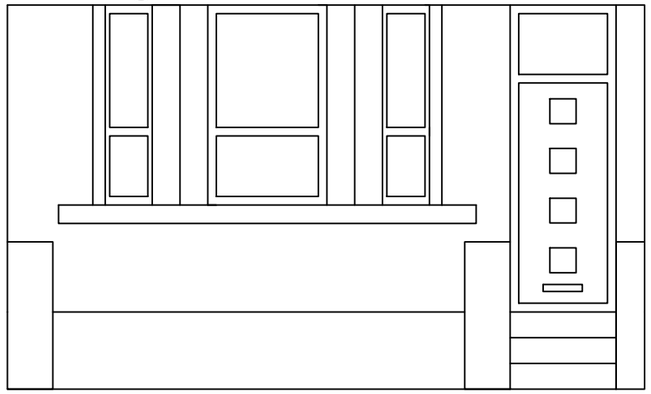

Proposed

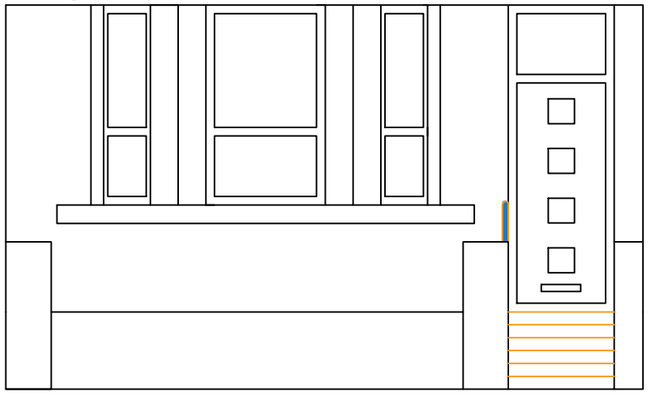

West elevations

Proposed

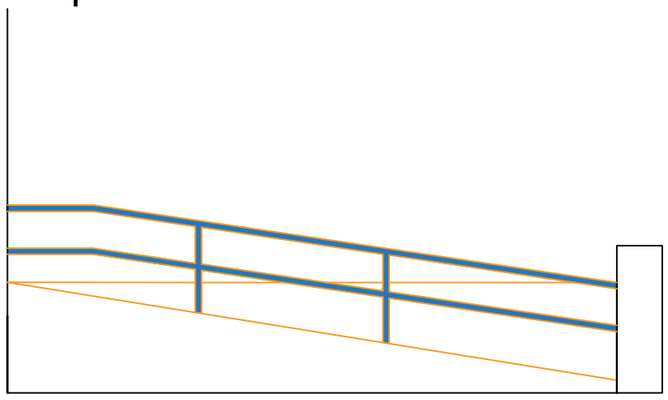

Existing

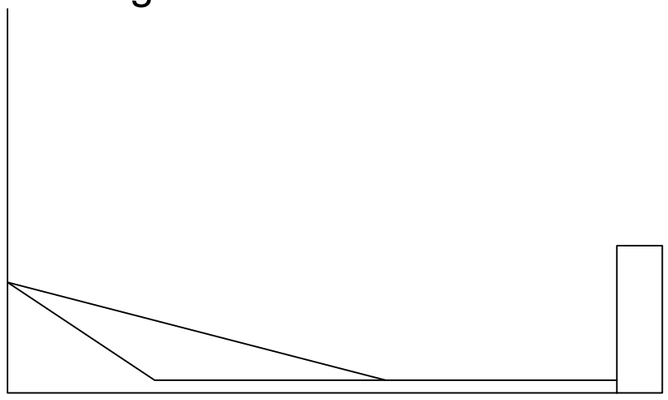

East elevations

Existing

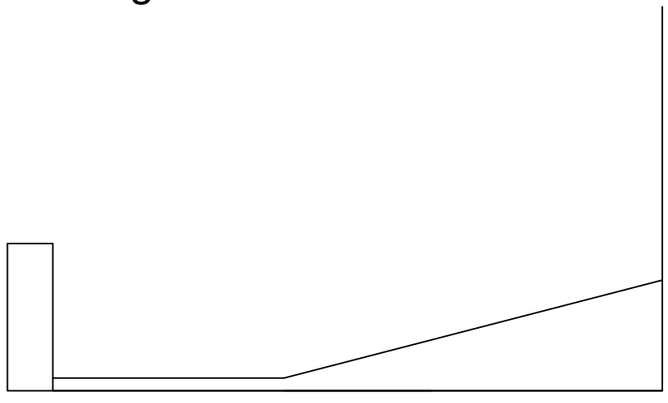

Proposed

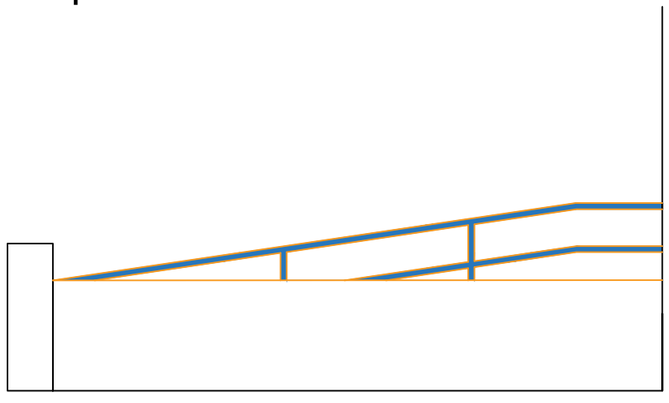

0 50 100

Ms Jill Morey
104 Brighton Road
Shoreham-by-Sea
BN46 6RH

Bathroom Adaptations

Scale: 1:50
Date: DEC 2021
Drawn: Zeki Kurekci

104/BRI

/02

ADUR & WORTHING HOME IMPROVEMENT ASSISTANCE
ADUR & WORTHING COUNCILS
PORTLAND HOUSE
RICHMOND ROAD
WORTHING
BN11 1HS