

amendments				
rev.	date	comment	auth.	chkd.
A	21.02.24	Amendments in response to client feedback.	ES	GI
B	17.12.24	First floor terrace widened as client requirements	MB	GI
C	06.03.25	Planning revisions as client requirements	MB	GI
D	31.03.25	Minor amendments to boundary wall	ES	GI
E	09.05.25	Minor amendment to first floor windows	CP	GI


0 1 2 3 4 5 6 7 8 9 10
scale in metres 1:50

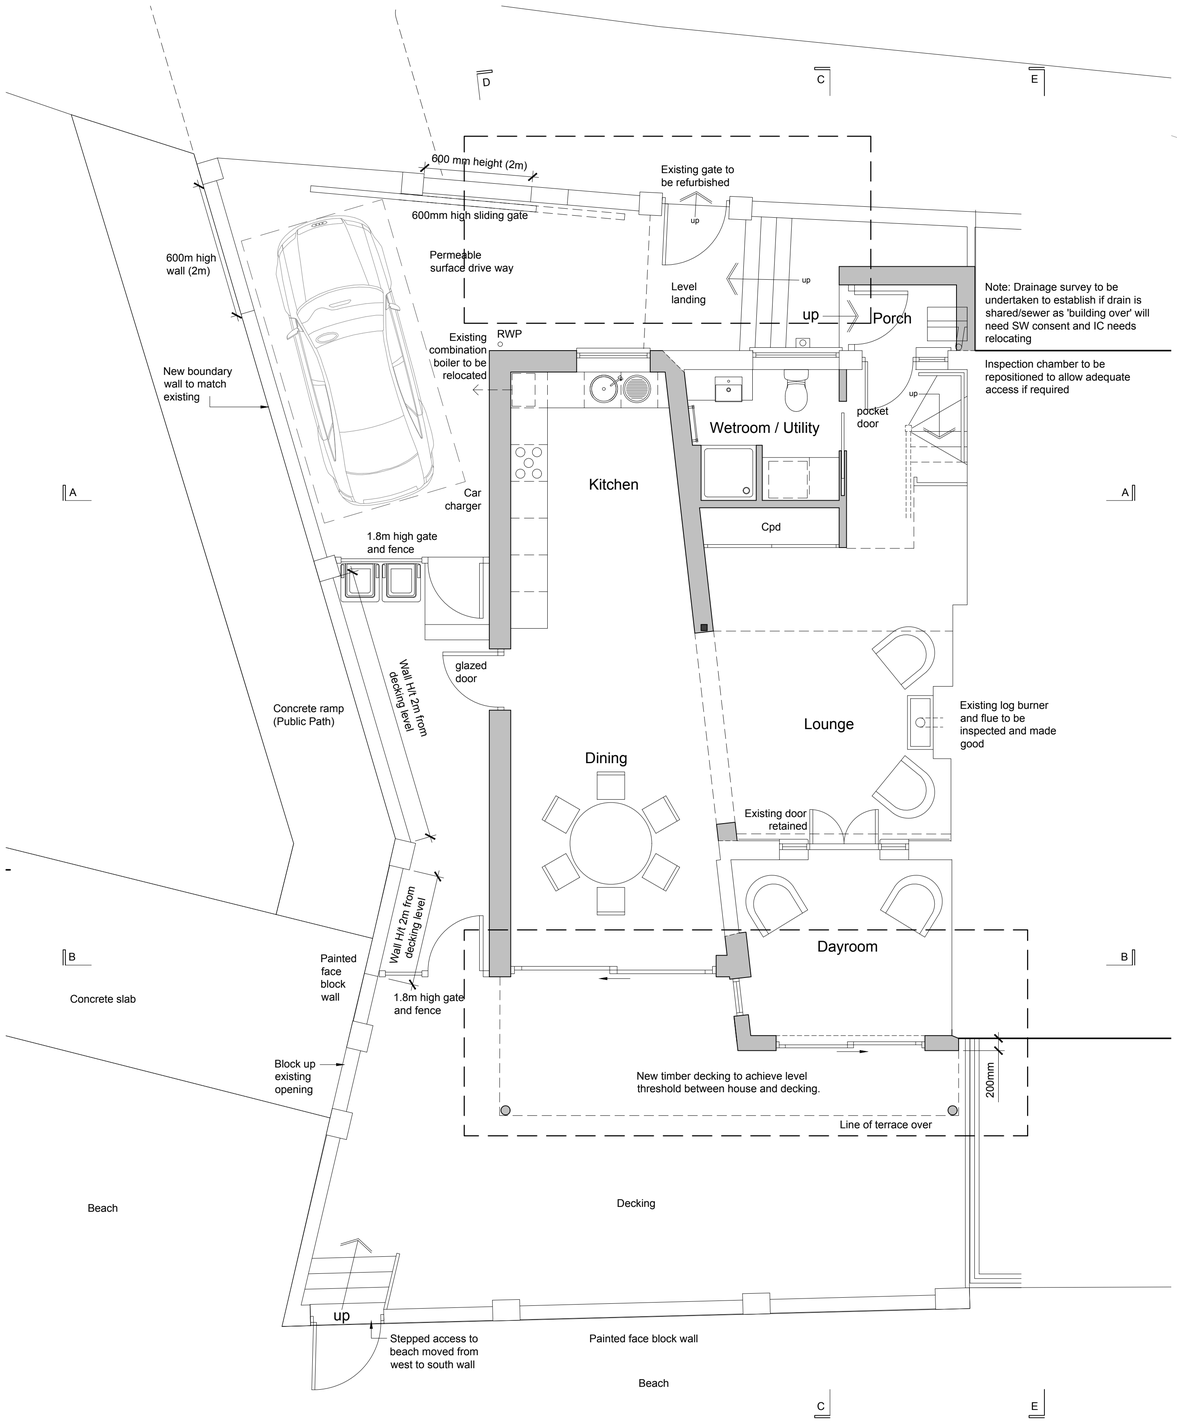

Proposed Ground Floor Plan 1:50

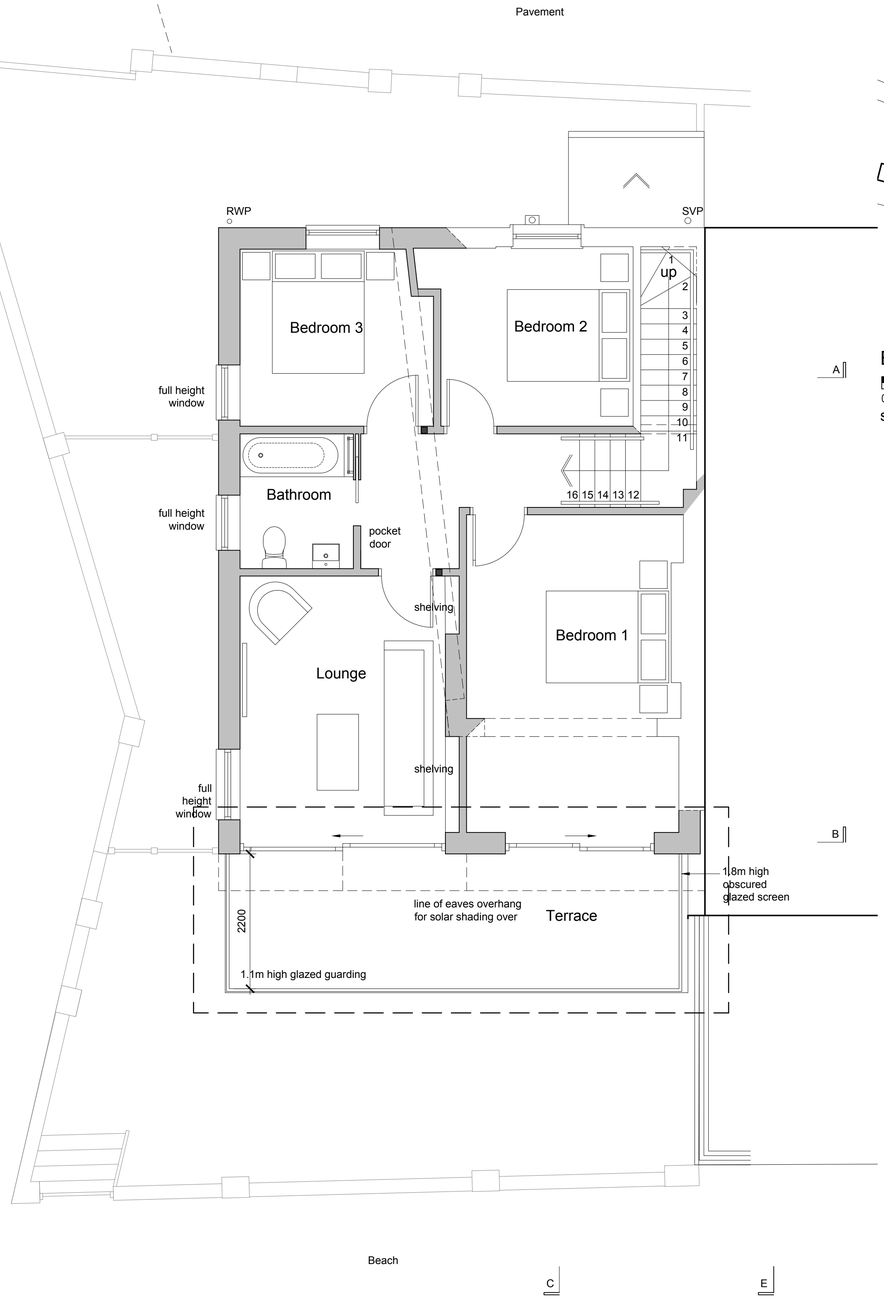


Proposed First Floor Plan 1:50

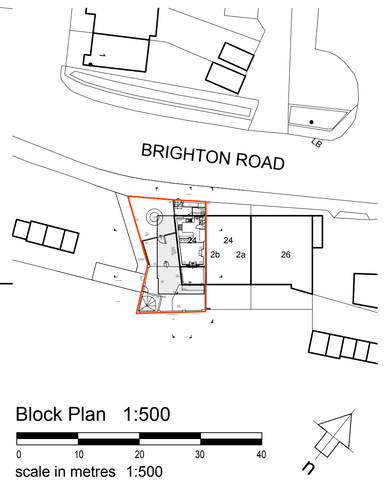

Block Plan 1:500

0 10 20 30 40
scale in metres 1:500

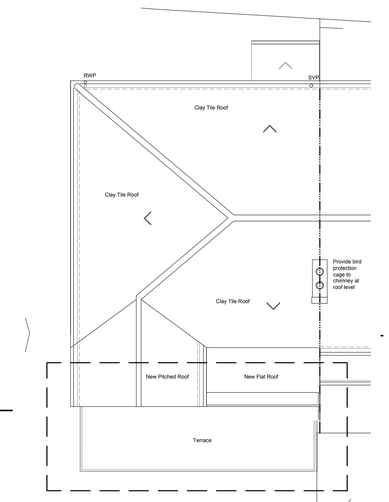

Proposed Roof Plan 1:100

0 2.5 5 7.5 10
scale in metres 1:100

client			drawing number	revision
Mr and Mrs Copeman			0730.PL.001	E
project			drawing title	
24 Brighton Road Lancing BN15 8RH			Proposed Block, Ground Floor First Floor and Roof Plan PLANNING	
drawn by	checked by	riba work stage	date	scale/original sheet size
M.B/E.S	G.I	3	April '24	1:50 @ A1

www.abir.co.uk studio@abirarchitects.co.uk
Unit 1, Beta House, St John's Road, Hove, BN3 2FX, United Kingdom
Hove +44 (0)1273 724 384
Company No 06877117 VAT No 971 4147 17

© ABIR Architects Ltd. Check all dimensions on site before work is undertaken. All goods, materials and workmanship to conform with current building regulations, BSS and COP's.

ABIR architects

RIBA Chartered Practice