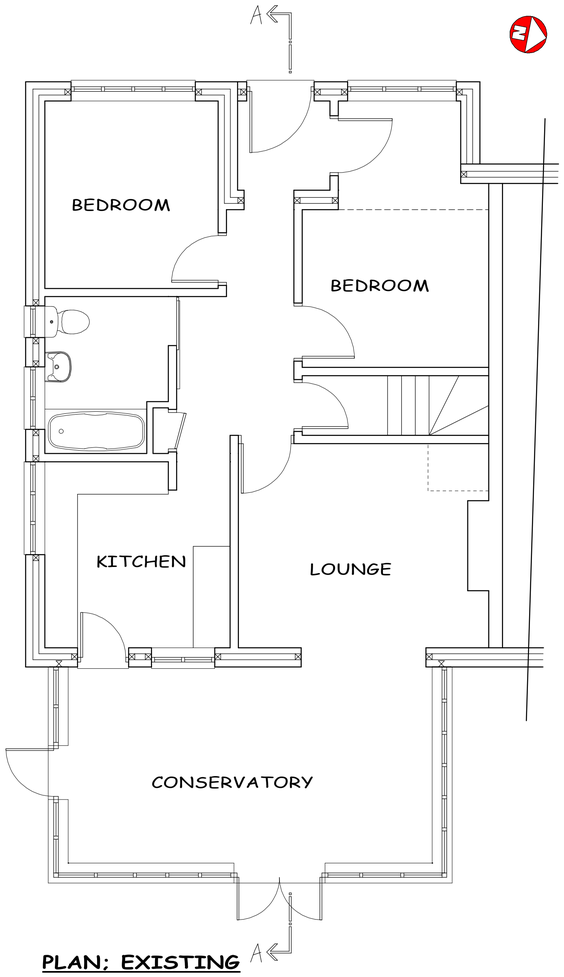

PLAN; EXISTING

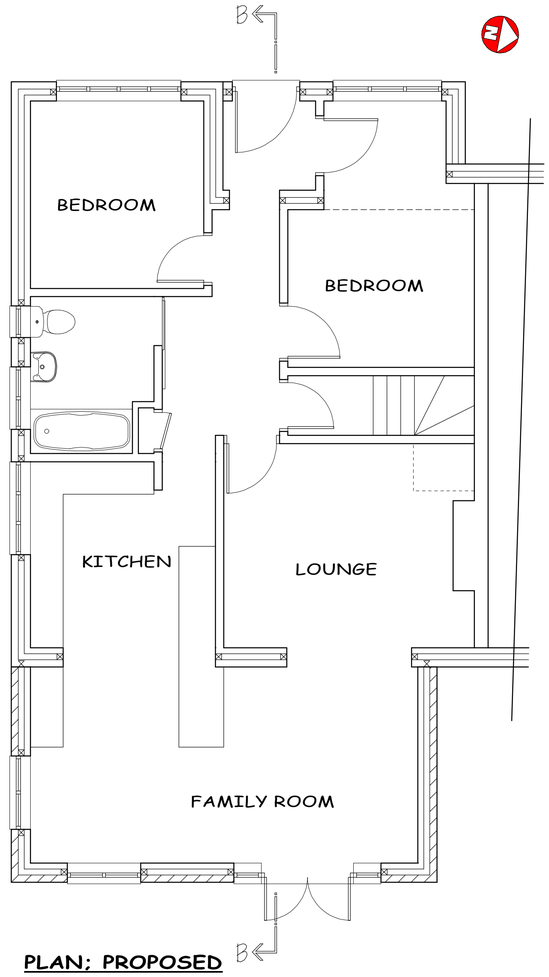

PLAN; PROPOSED

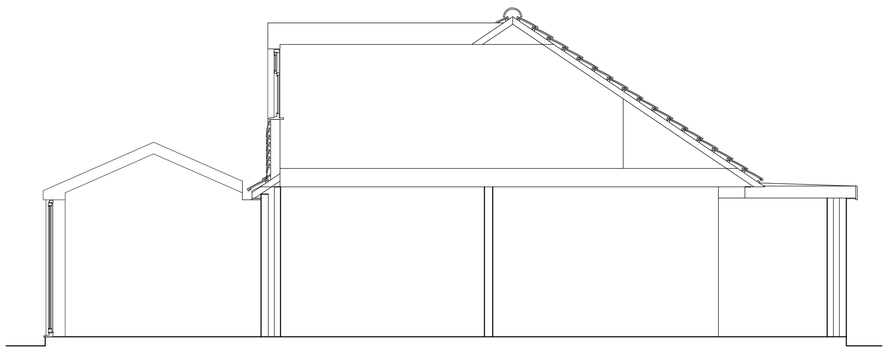

SECTION A - A

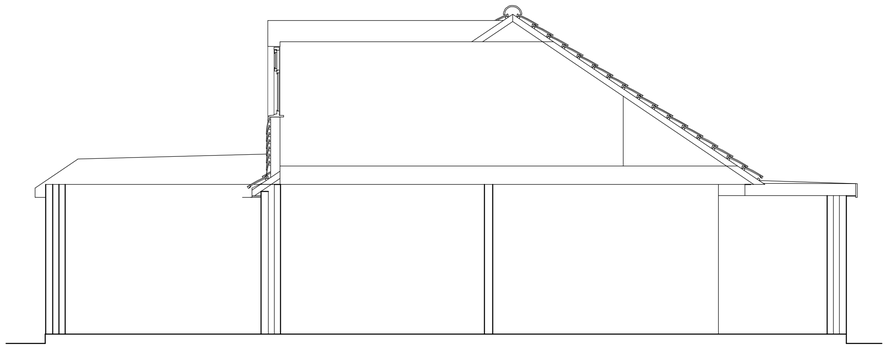

SECTION B - B

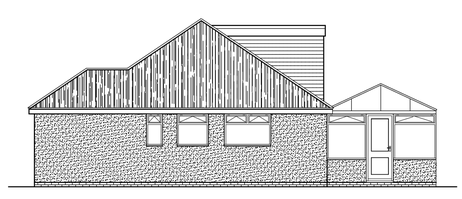

SOUTH

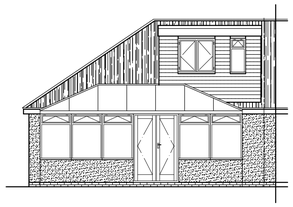

EAST

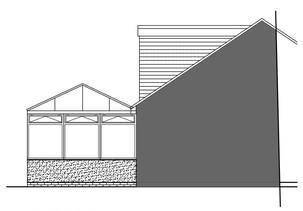

NORTH

ELEVATIONS; EXISTING

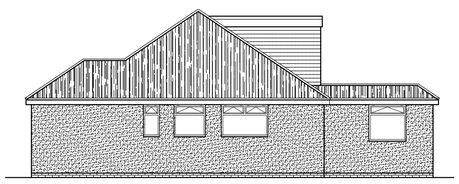

SOUTH

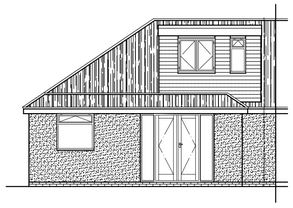

EAST

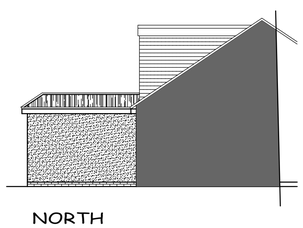

NORTH

ELEVATIONS; PROPOSED

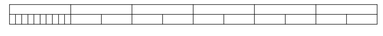



NOTES

1. All new walls to match existing.
2. New roof tiling to match existing.
3. New windows to be double glazed units in UPVC frames all to match existing.
4. All dimensions are to be checked on site.
5. This drawing is for planning purposes only.

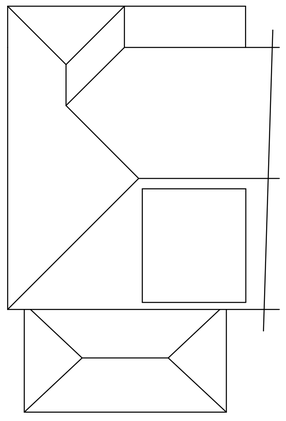

ROOF PLAN; EXISTING

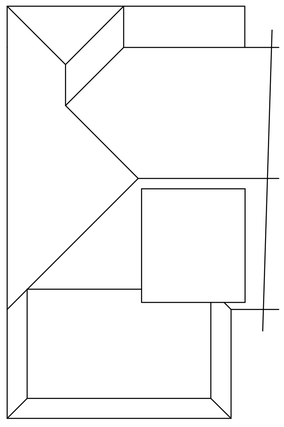

ROOF PLAN; PROPOSED

Rev A North point added 18/03/20

Upton Design Consultancy Ltd
Chris Upton
8 Gladstone Road, Burgess Hill,
West Sussex, RH15 0QQ
01444 870095
e-mail: uptondesigns@btinternet.com
www.uptondesigns.co.uk

PROPOSED REPLACEMENT REAR EXTENSION AT 8 BARFIELD PARK LANCING

PLANS AND ELEVATIONS

SCALE: 1:50, 1:100 at A1	DATE: 18/02/20
DRAWING No. 1102/01A	