
This drawing is copyright and may not be copied or reproduced without the written consent of Finola Brady Architectural Services.


The contractor is responsible for setting out and must check all levels and dimensions prior to work being put in hand.

Responsibility is not accepted for errors made by others in scaling from this drawing. All construction information should be taken from figured dimensions.

The designer is to be immediately notified of any suspect omissions or discrepancies.

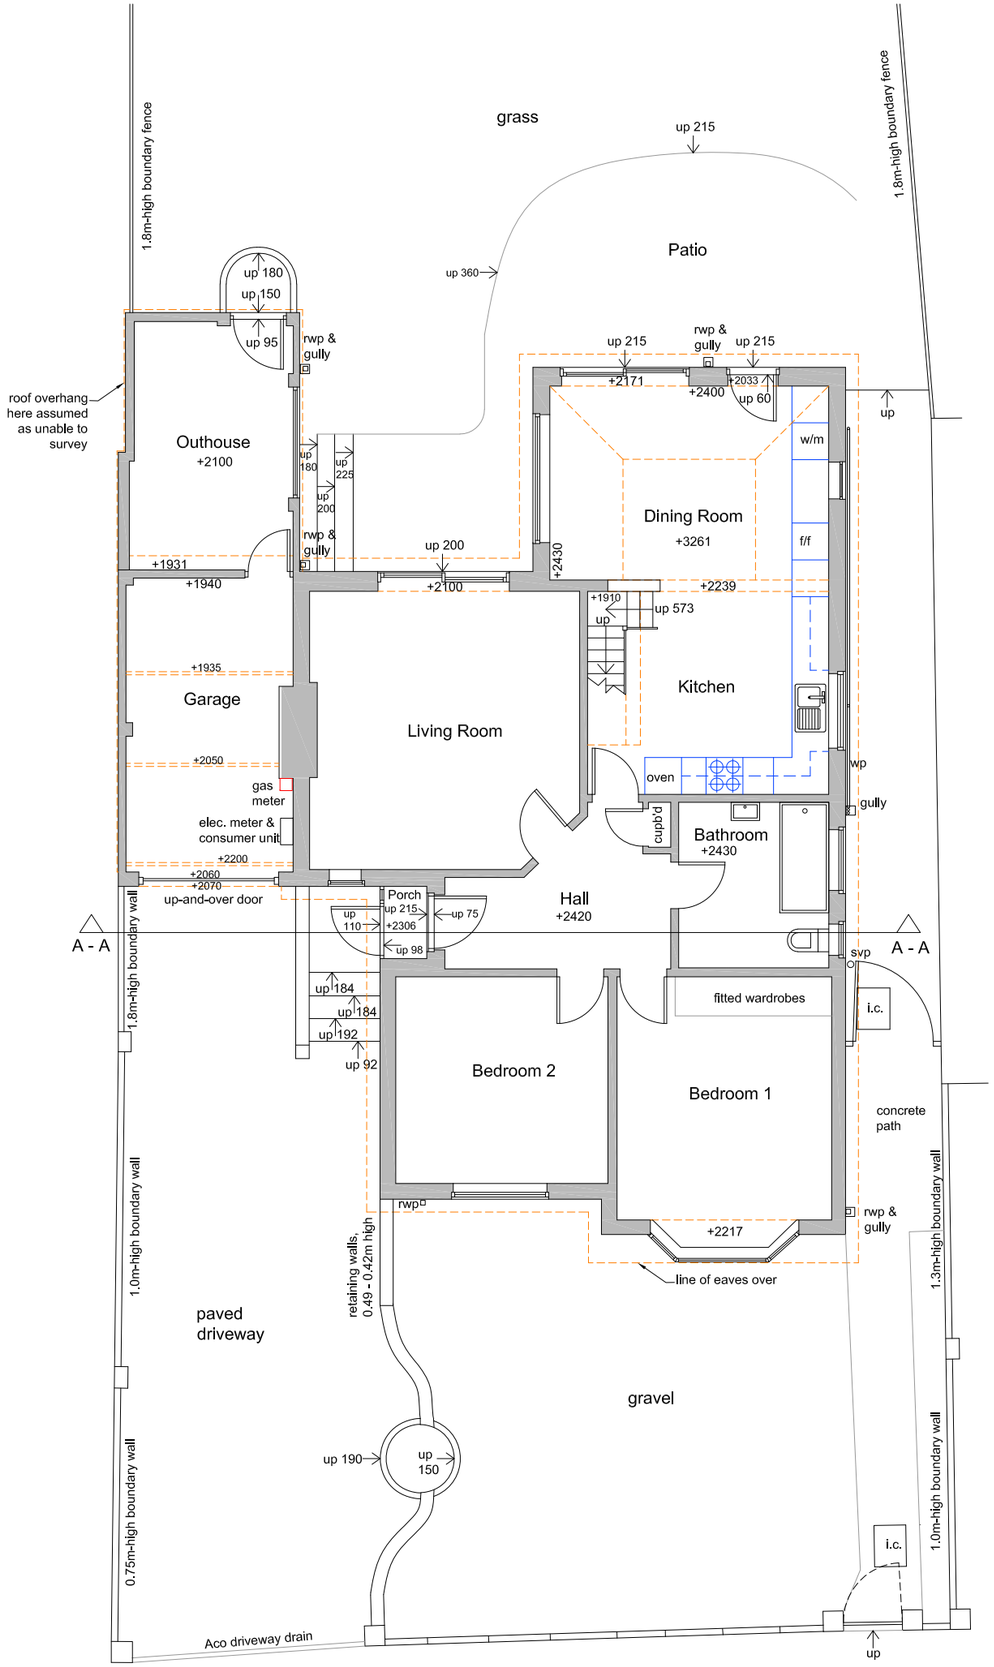

Existing Ground-Floor / Site Plan @ 1 : 100

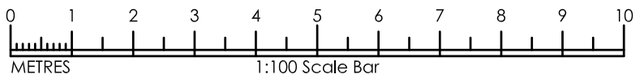

Rev. A 02.03.25 First-floor plan removed from drawings FB

	Finola Brady Architectural Services TEL 07960 235756 www.fbarchitectural.co.uk
Site Location :	15 Ellis Avenue, High Salvington, Worthing, BN13 3DY
Project Name :	Enlarged Driveway with Reduction of Ground Level
Drawing Name :	Existing Ground-Floor / Site Plan
Drawing No:	FB25-0101 EX05-A — Scale : 1 : 100 @ A3
Date :	14th February 2025