

This drawing is copyright and may not be copied or reproduced without the written consent of Finola Brady Architectural Services.

The contractor is responsible for setting out and must check all levels and dimensions prior to work being put in hand.


Responsibility is not accepted for errors made by others in scaling from this drawing. All construction information should be taken from figured dimensions.

The designer is to be immediately notified of any suspect omissions or discrepancies.

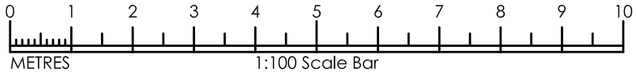


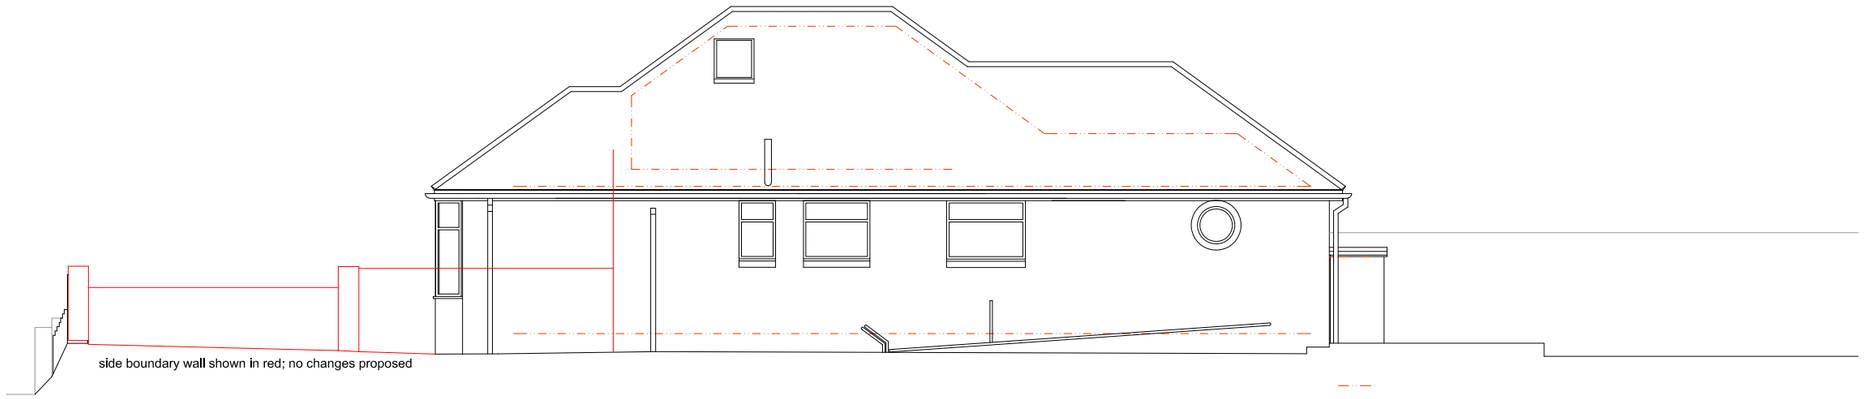

Existing Side North Elevation @ 1 : 100

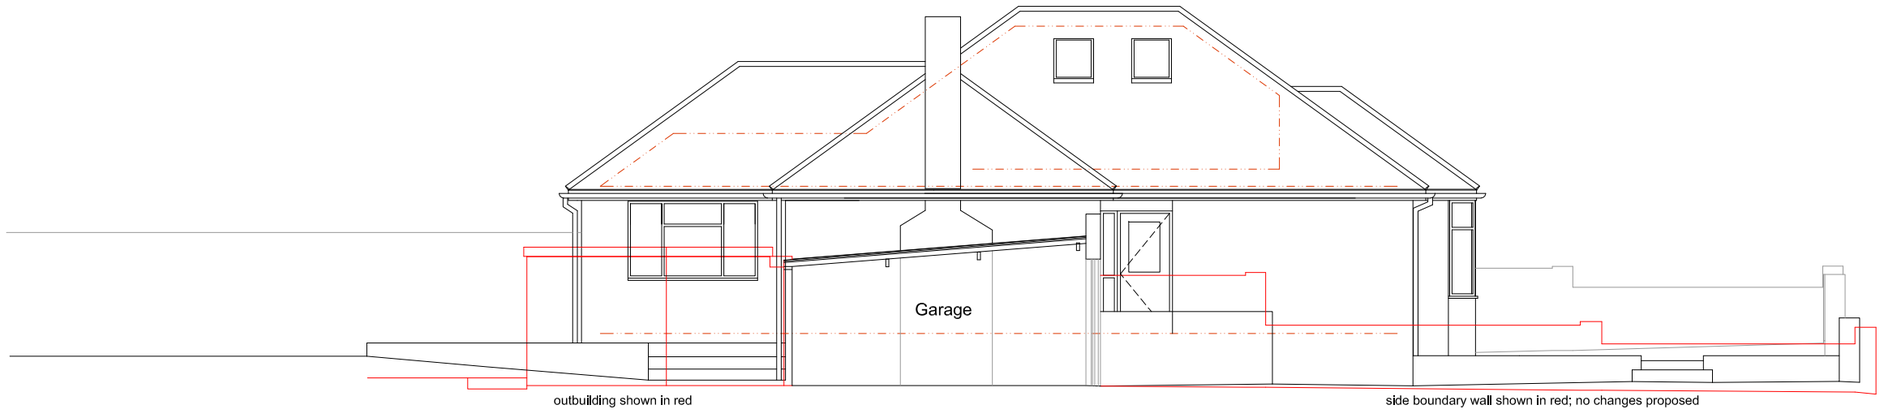

Existing Side South North Elevation @ 1 : 100

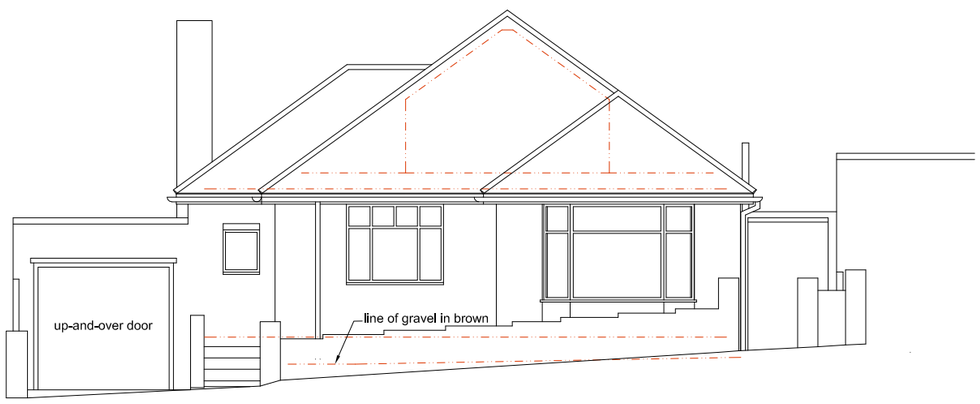

Existing Front East Elevation @ 1 : 100

Rev. A	02.03.25	Roof plan & section removed from drawings FB

Finola Brady
Architectural Services
TEL 07960 235756 www.fbarchitectural.co.uk

Site Location :	15 Ellis Avenue, High Salvington, Worthing, BN13 3DY	
Project Name :	Enlarged Driveway with Reduction of Ground Level	
Drawing Name :	Existing Elevations	
Drawing No:	FB25-0101 EX06-A	Scale : 1 : 100 @ A3
Date :	14th February 2025	