

Front (North) Elevation @ *1:100*

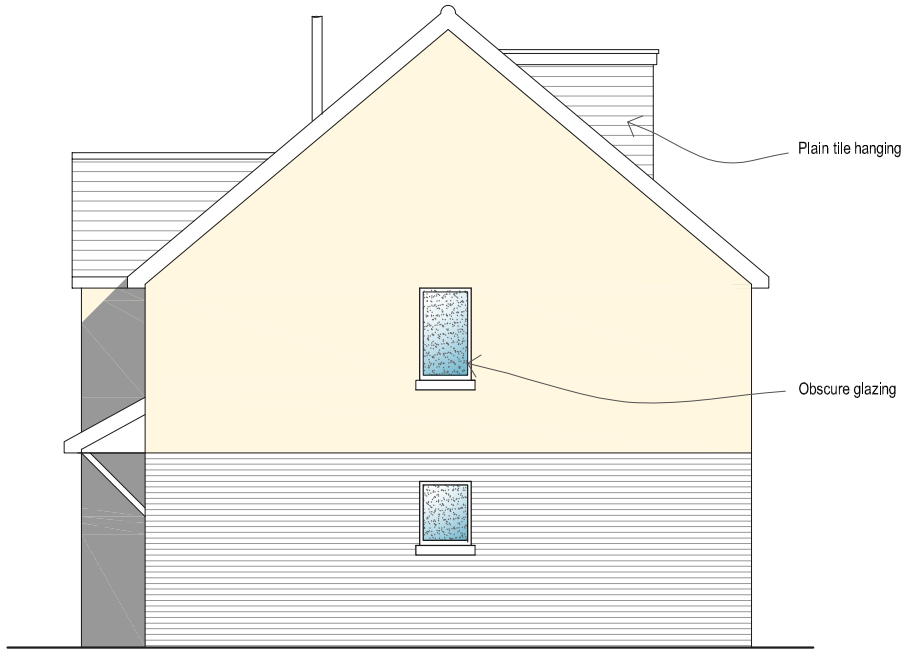

Side (East) Elevation @ *1:100*

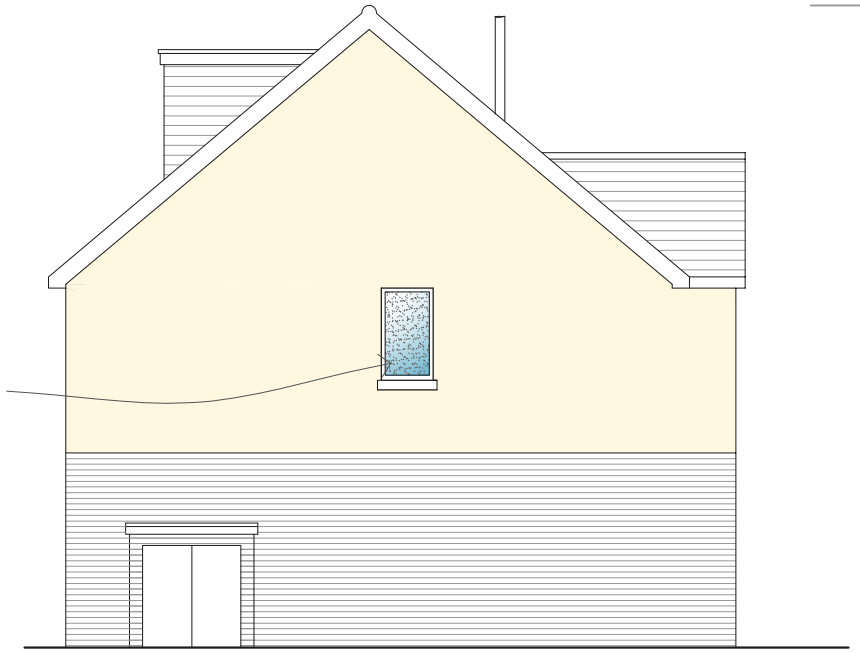

Side (West) Elevation @ *1:100*



Rear (South) Elevation @ *1:100*

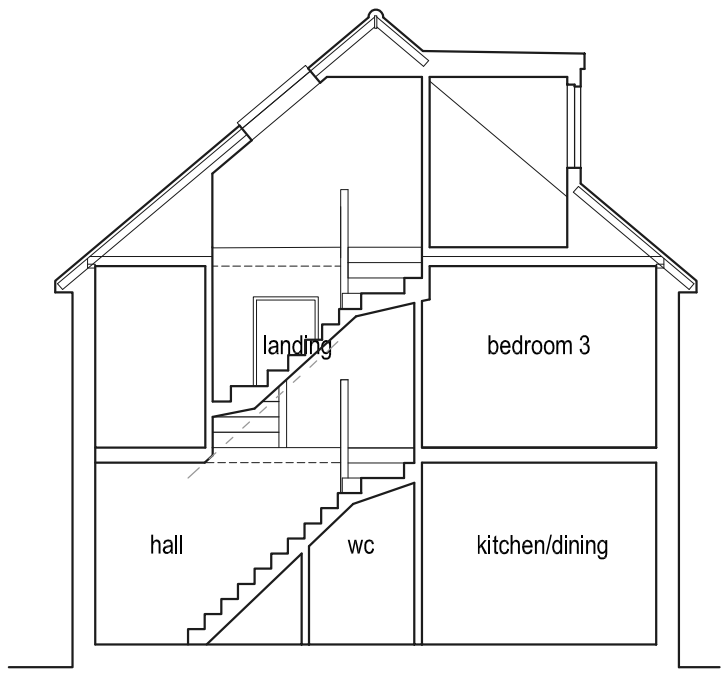

Section A-A @ *1:100*

0 1 2 3 5m 10m

Scale 1:100

Rev	Description	Date
A	PV panels added	04.10.20

Job Reference	Client
New House 107A Gardner Road Southwick	Sinnis Ltd

Drawing Title	Drawing No	Rev
Proposed Elevations	ADC1174/11	A

Date	Scale	Dwg Size	Plot Style	Drawn	Checked
14.12.20	1:100	A3	ADCgreyscale	AJ	AD

All dimensions to be checked on site and do not scale from this drawing. This drawing should be approved by Local Authority Building Control or other appropriate checking authority prior to commencement of work. This drawing should not be reproduced without the prior consent of the author.

ADC Alistair Dodd Consulting
Architectural Services
72a Beaconsfield Road . Brighton . East Sussex . BN1 6DD
Tel: 01273 669466
Email: info@adcbrighton.co.uk
WWw.adcbrighton.com