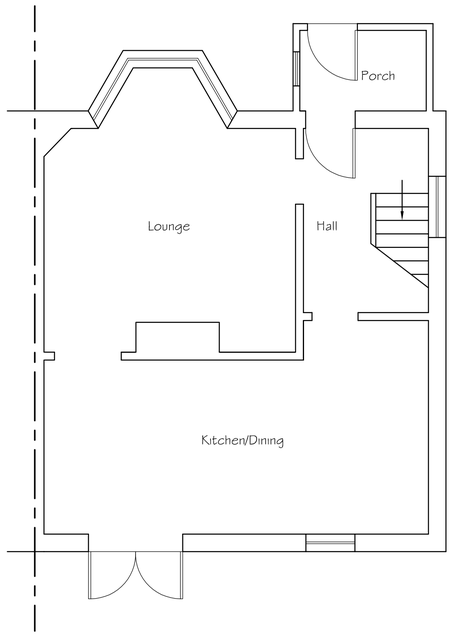

Existing Ground Floor Plan

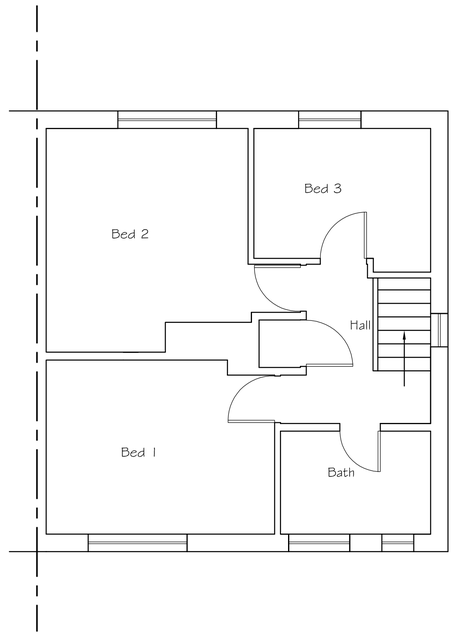

Existing First Floor Plan



SCALE 1:50

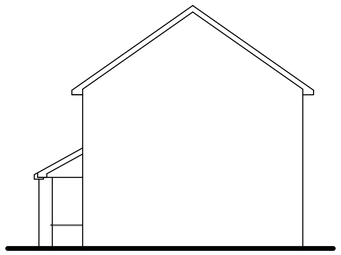

Existing Side (East) Elevation

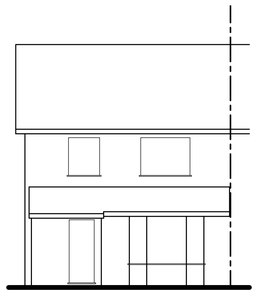

Existing Front (South) Elevation

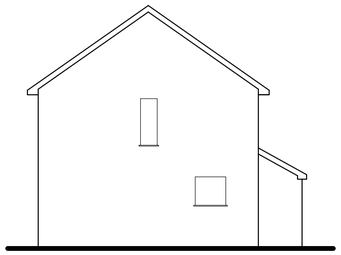

Existing Side (West) Elevation

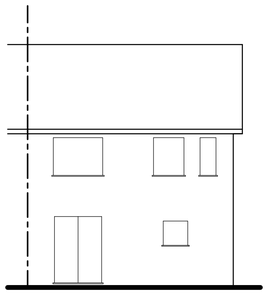

Existing Rear (North) Elevation

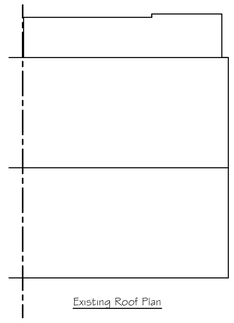

Existing Roof Plan



SCALE 1:100

Tony Rogers
Building Consultants
Address: 40 Dawn Crescent, Upper Beeding
West Sussex, BN44 3WH
Telephone: 01903 815225 Fax: 01903 815225

Rev.	Date:	Revision Description:

Client: Mr & Mrs L Brown

Address: 52 The Avenue
Worthing
West Sussex
BN12 6JA

Project: Proposed rooms in roof with rear dormer

Scale: 1:50 1:100
Paper Size A1

Date: November 2023

Drawing No: 23/1558/01

Drawn By: AWR

Revision: