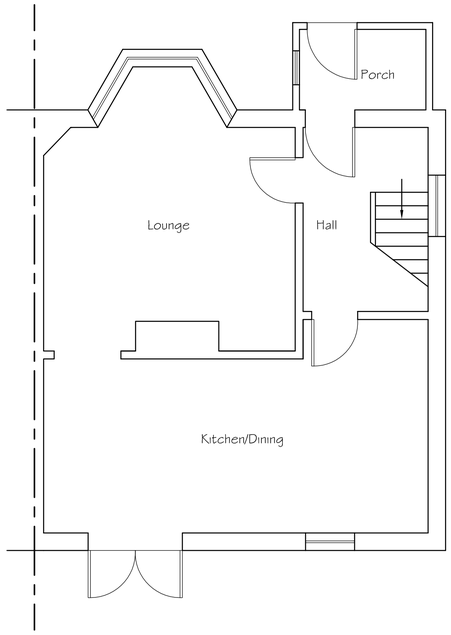

Proposed Ground Floor Plan

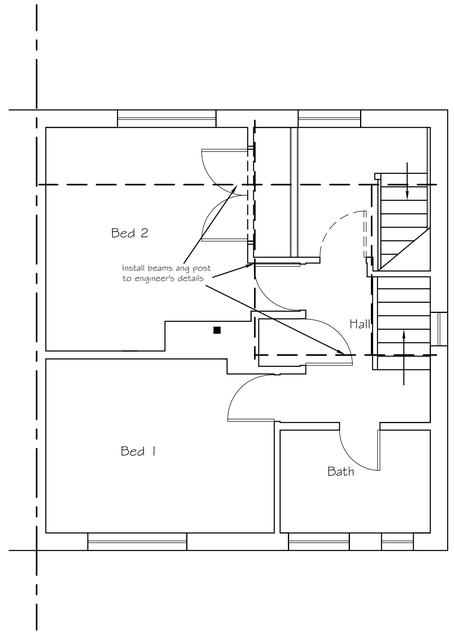

Proposed First Floor Plan

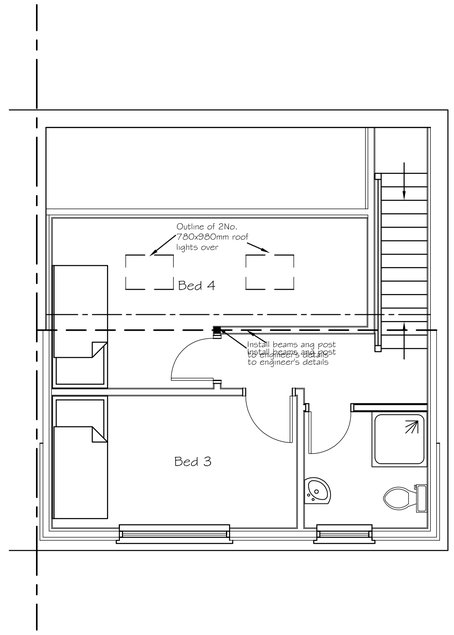

Proposed Second Floor Plan

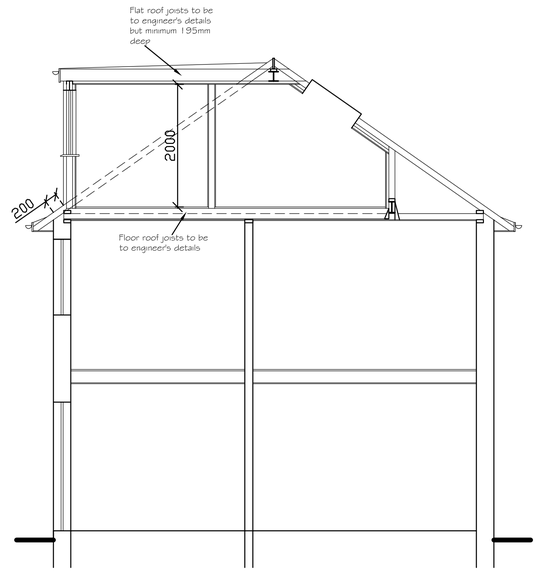

Section

0 0.5 1 2 3 4 5 6 7 8 9 10

SCALE 1:50

Voulume of dormer = 3.33x2.36x6.63 / 2 = 26.1m³

All materials to match existing

Roof light not to project more than 150mm above plane of roof

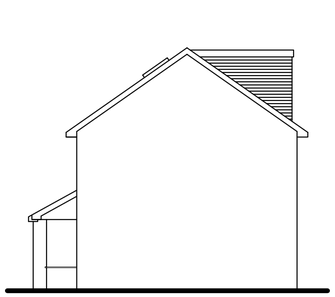

Proposed Side (East) Elevation

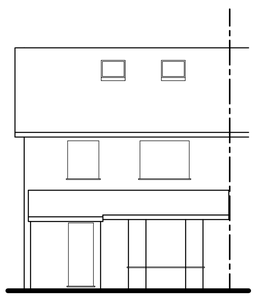

Proposed Front (South) Elevation

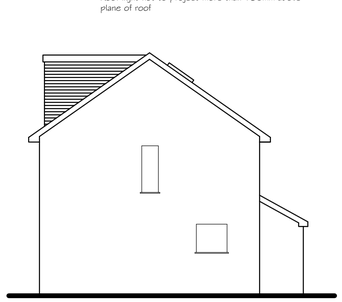

Proposed Side (West) Elevation

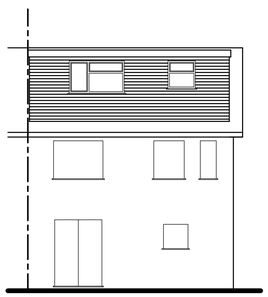

Proposed Rear (North) Elevation

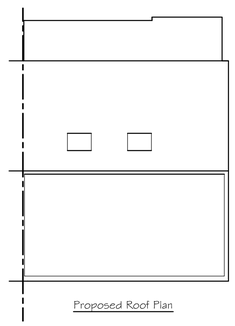

Proposed Roof Plan

0 0.5 1 2 3 4 5 6 7 8 9 10

SCALE 1:100

Tony Rogers
Building Consultants
Address: 40 Dawn Crescent, Upper Beeding
West Sussex, BN44 3WH
Telephone: 01903 815225 Fax: 01903 815225

Rev.	Date:	Revision Description:

Client: Mr & Mrs L Brown

Address: 52 The Avenue
Worthing
West Sussex
BN12 6JA

Project: Proposed rooms in roof with rear dormer

Scale: 1:50 1:100
Paper Size A1

Date: November 2023

Drawing No: 23/1558/02

Drawn By: AWR

Revision: