



Existing Front (South West) Elevation



Existing Side (South East) Elevation

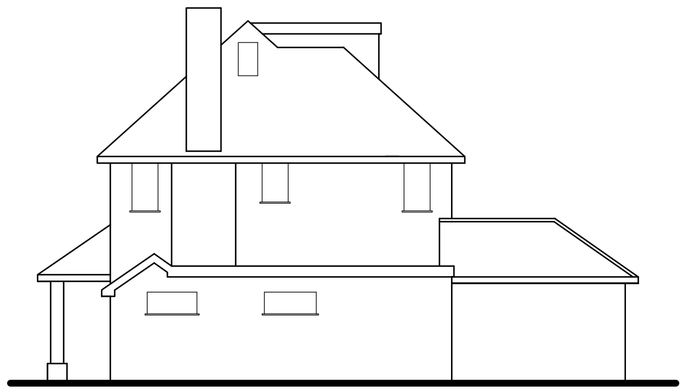


Existing Rear (North East) Elevation

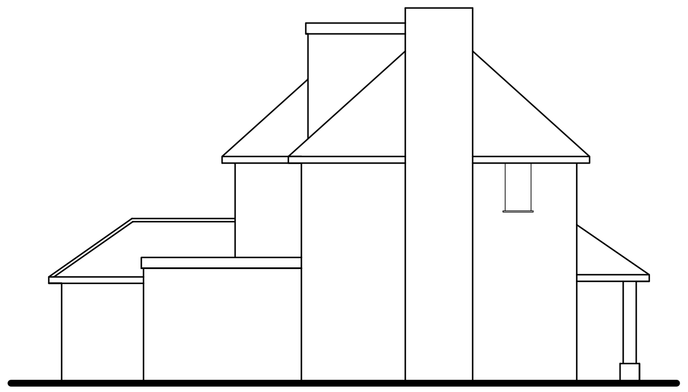


Existing Side (North West) Elevation




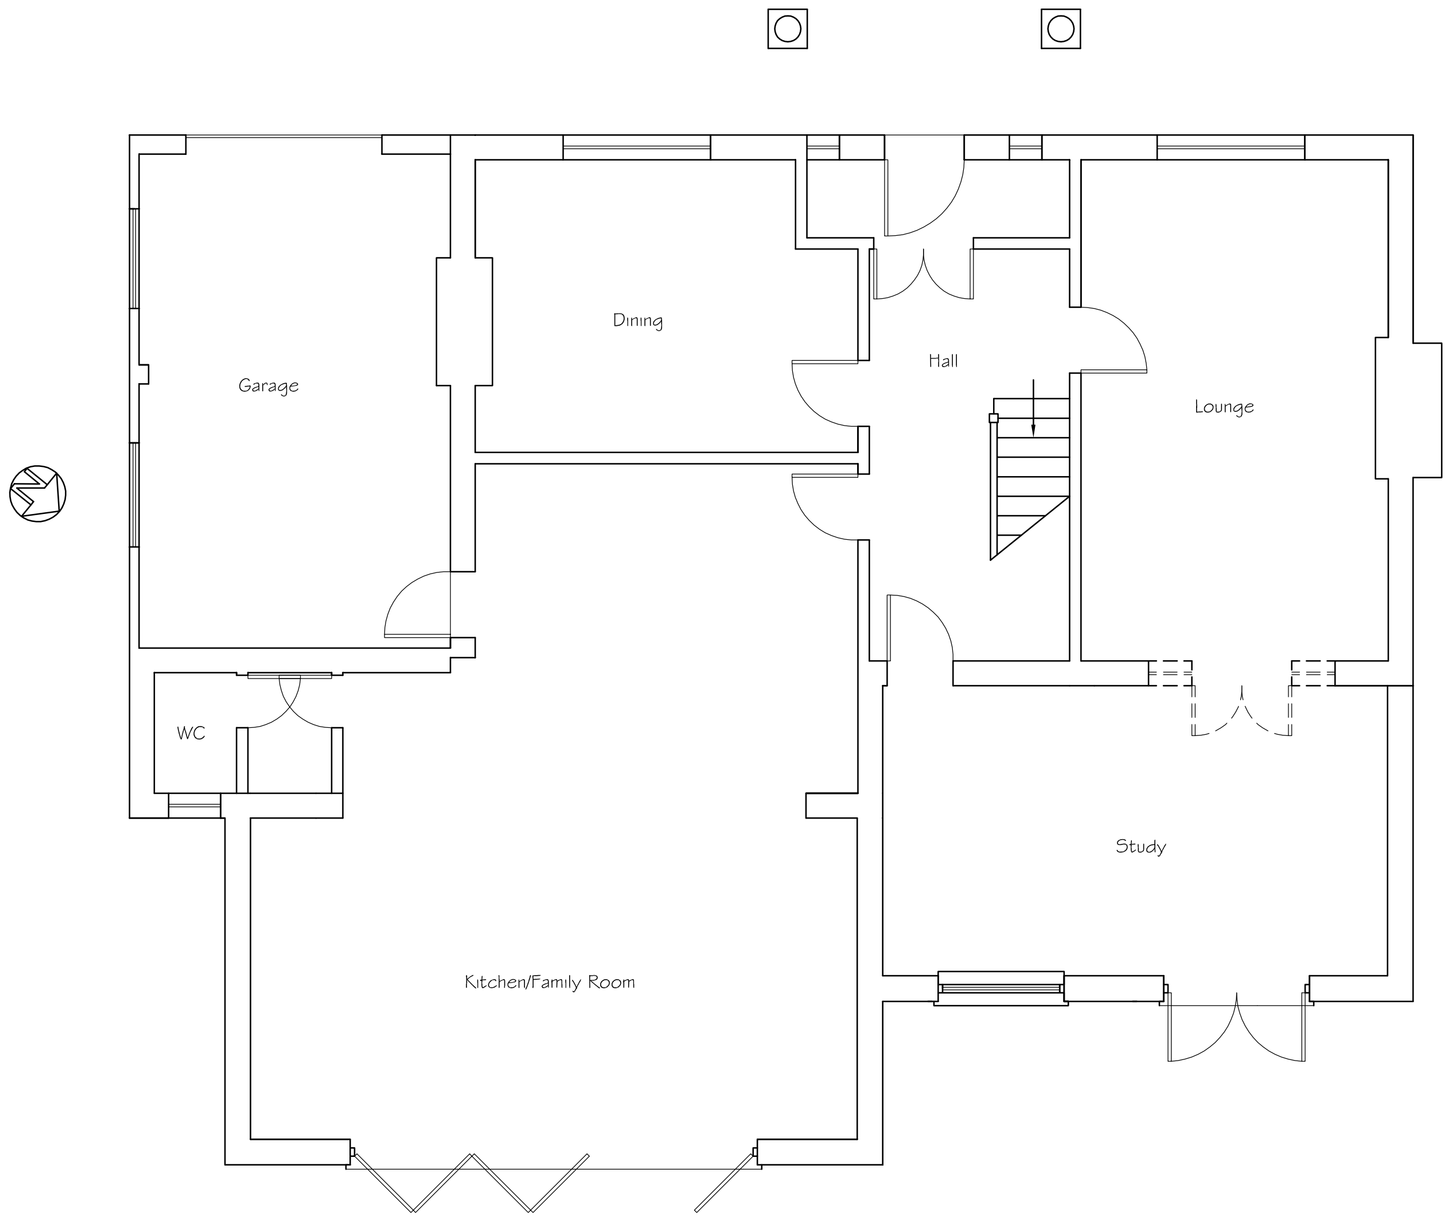

Existing Ground Floor Plan

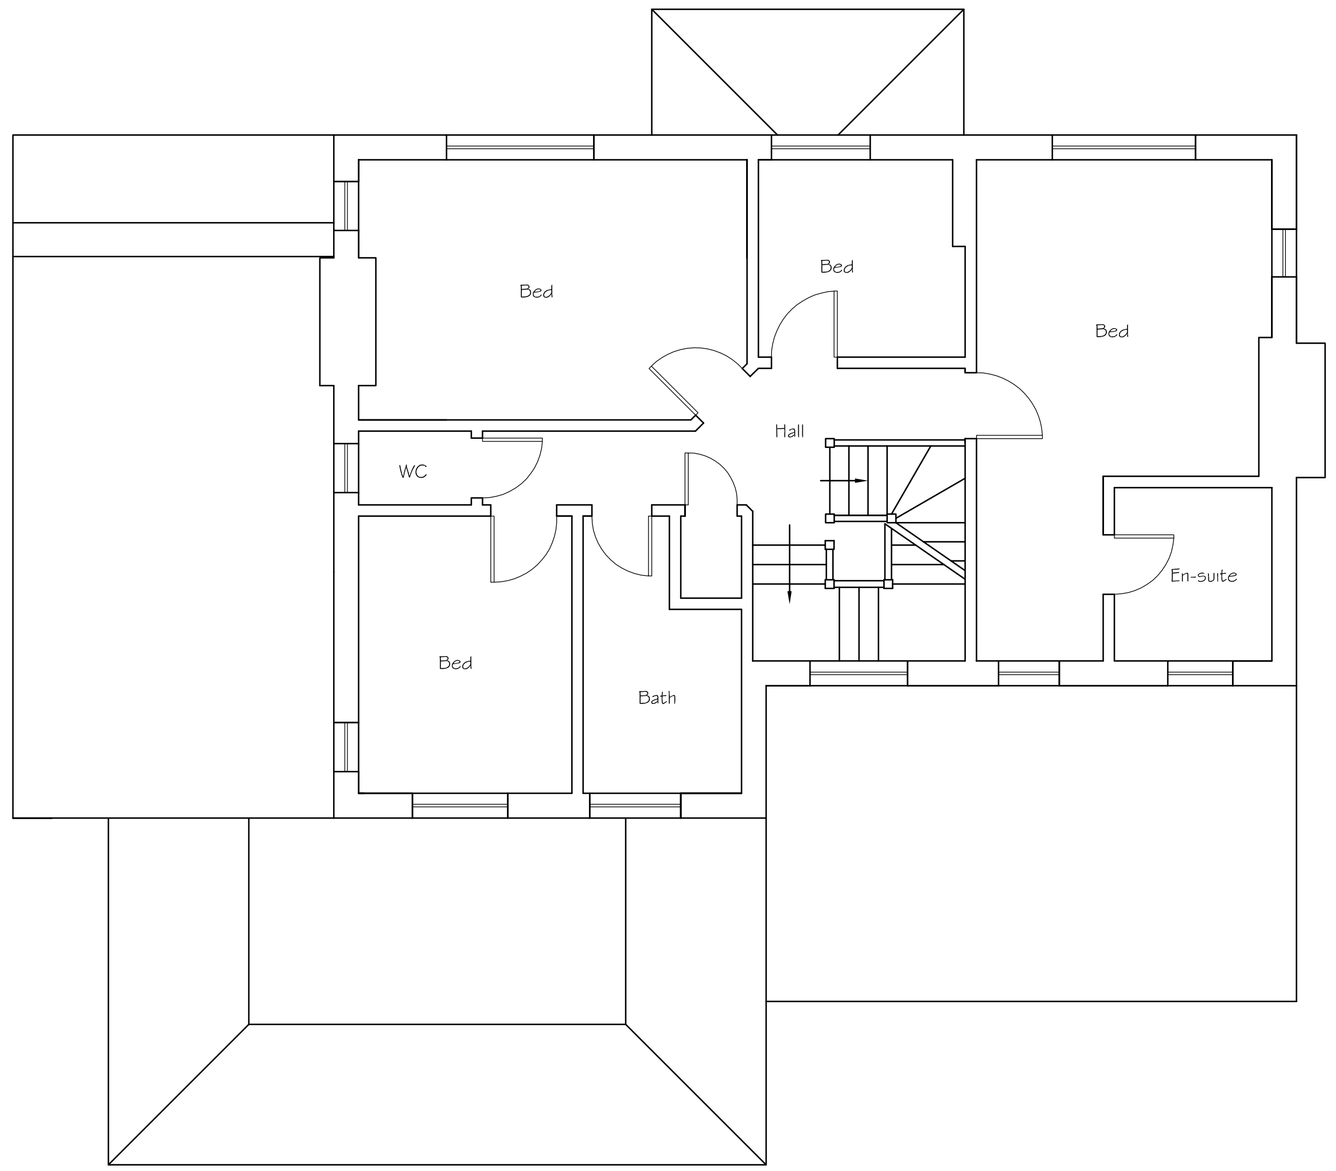

Existing First Floor Plan

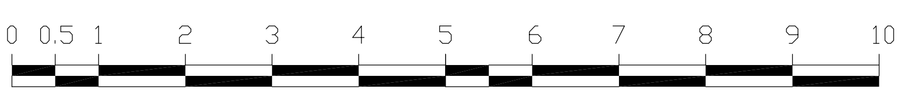

Tony Rogers
Building Consultants
Address: 40 Dawn Crescent, Upper Beeding
West Sussex, BN44 3WH
Telephone: 01903 815225 Fax: 01903 815225

Rev.	Date:	Revision Description:
A	Oct 2024	Elevation re annotated

Client: C South & S Lane

Address: 86 Warren Road
Worthing
West Sussex
BN14 9QP

Project: Proposed first floor side extension

Scale: 1:50 1:100
Paper Size A1

Date: October 2024

Drawing No: 22/1487/01

Drawn By: AWR

Revision: A