



proposed windows

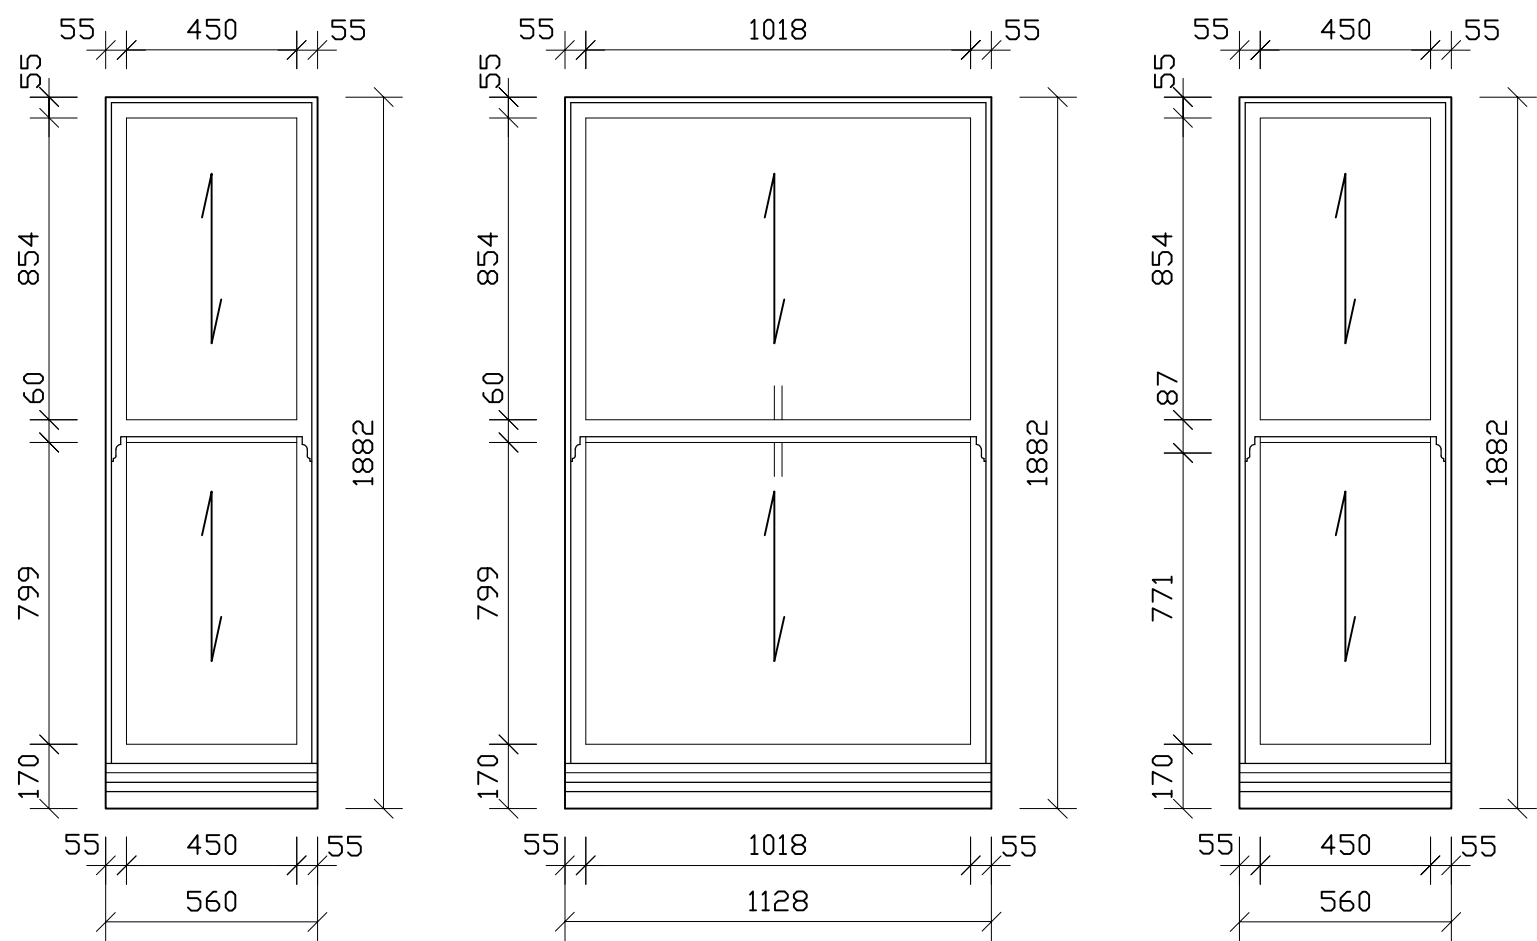


lounge bay

existing windows

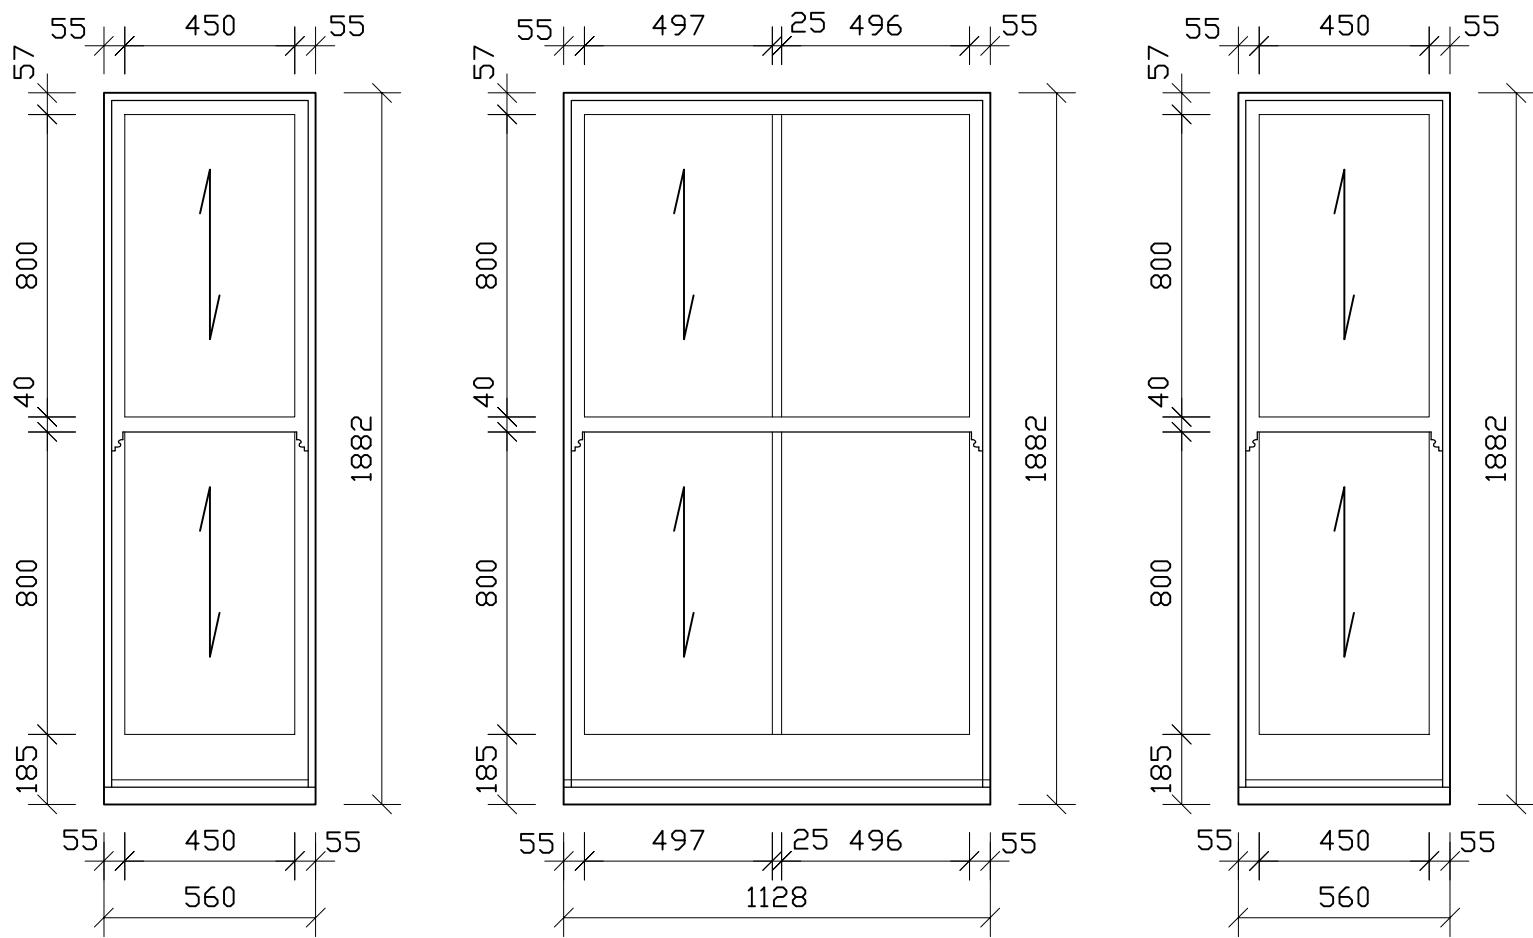

lounge bay

New windows to be PVCu sliding sash windows with high performance clear double glazed sealed units and to match style of existing windows

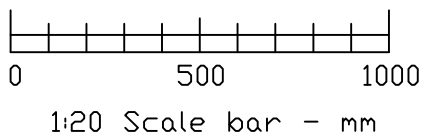

Client:		Drawing Title:	
Mike Trigg		Existing and proposed	
Flats 1, 3 & 4		grd floor windows - Flat 1	
9 Selden Road, Worthing		Drg No:	Rev:
Proposed Work:		TRIGG 01	.
Replacement windows		Scale:	Drawn:
		1:20 @ A3	09.02.26