



proposed windows

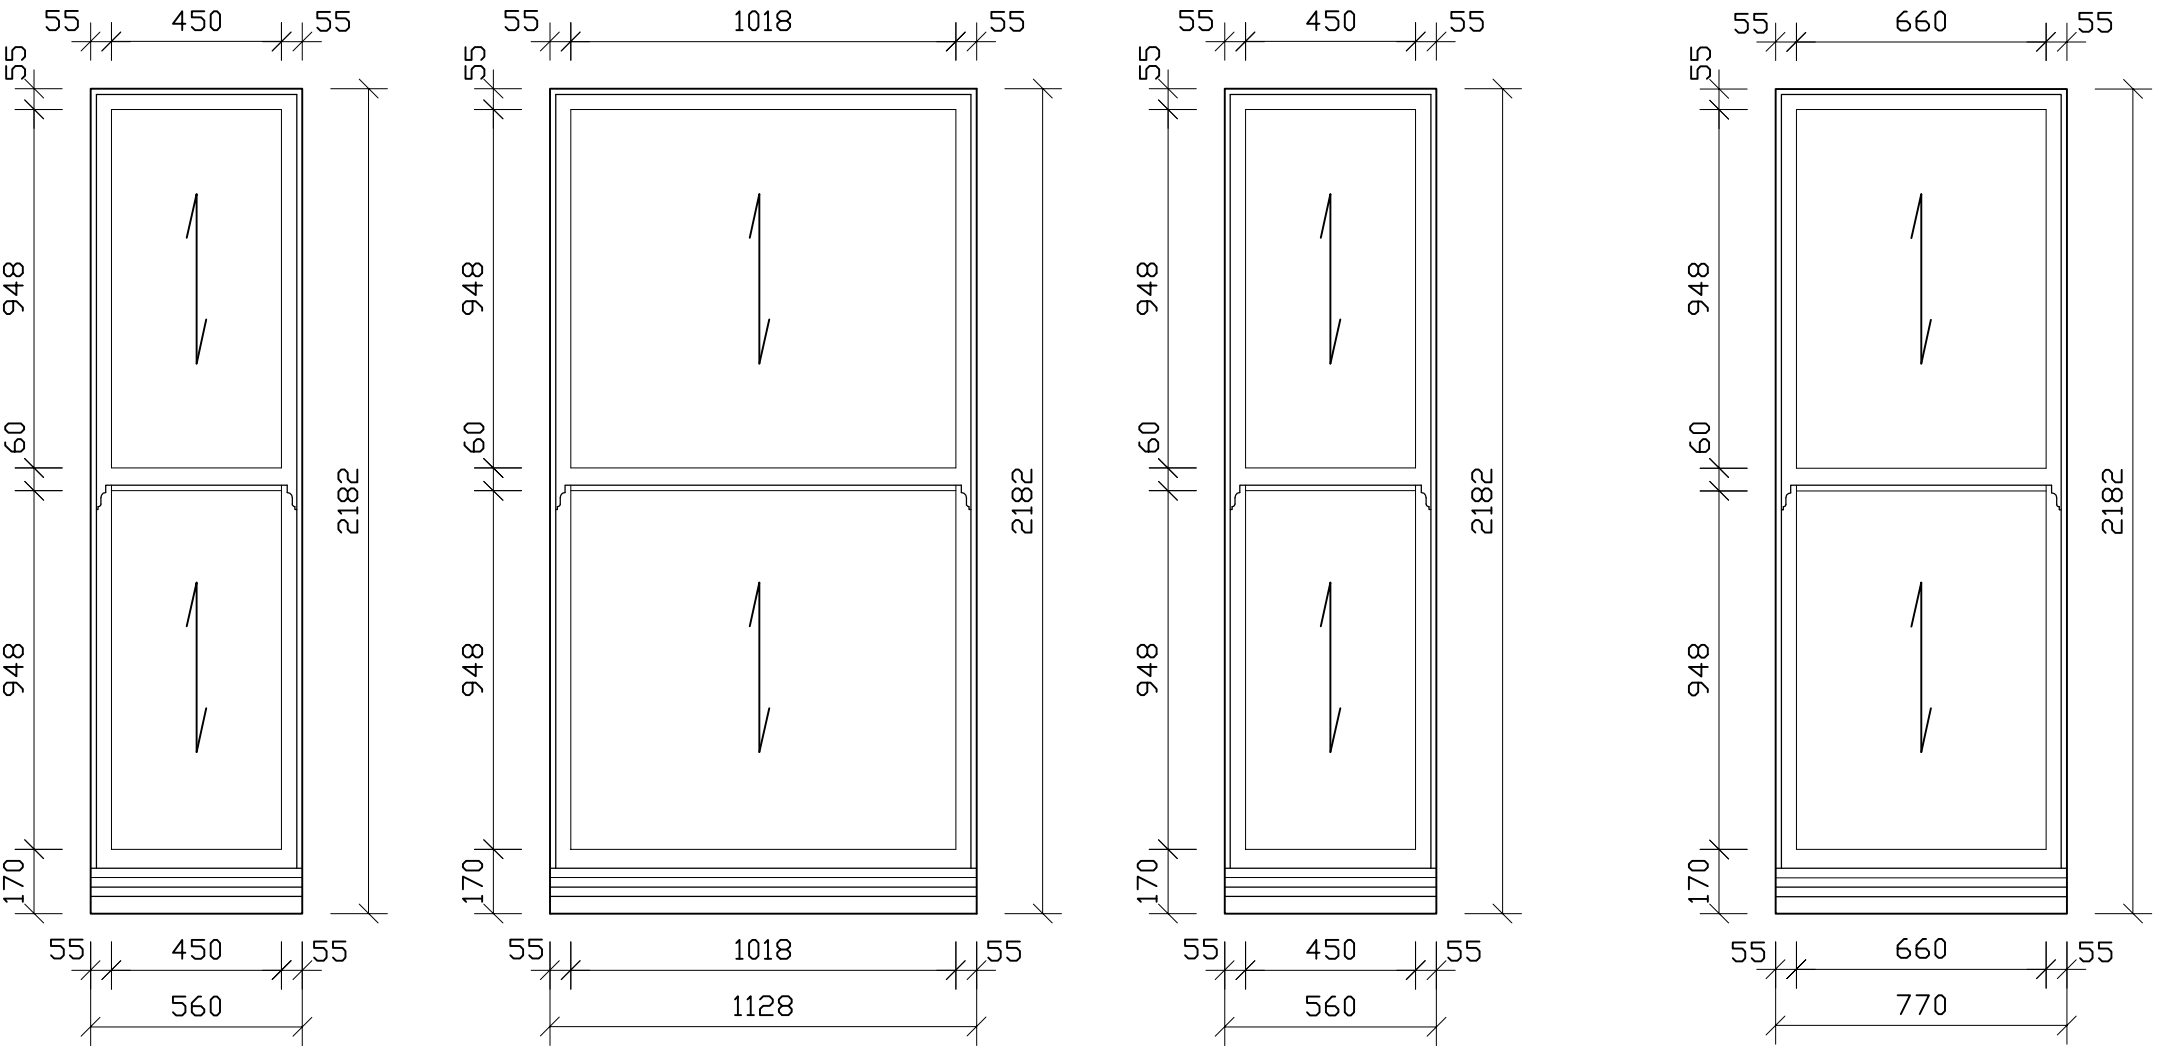

lounge bay

kitchen


existing windows

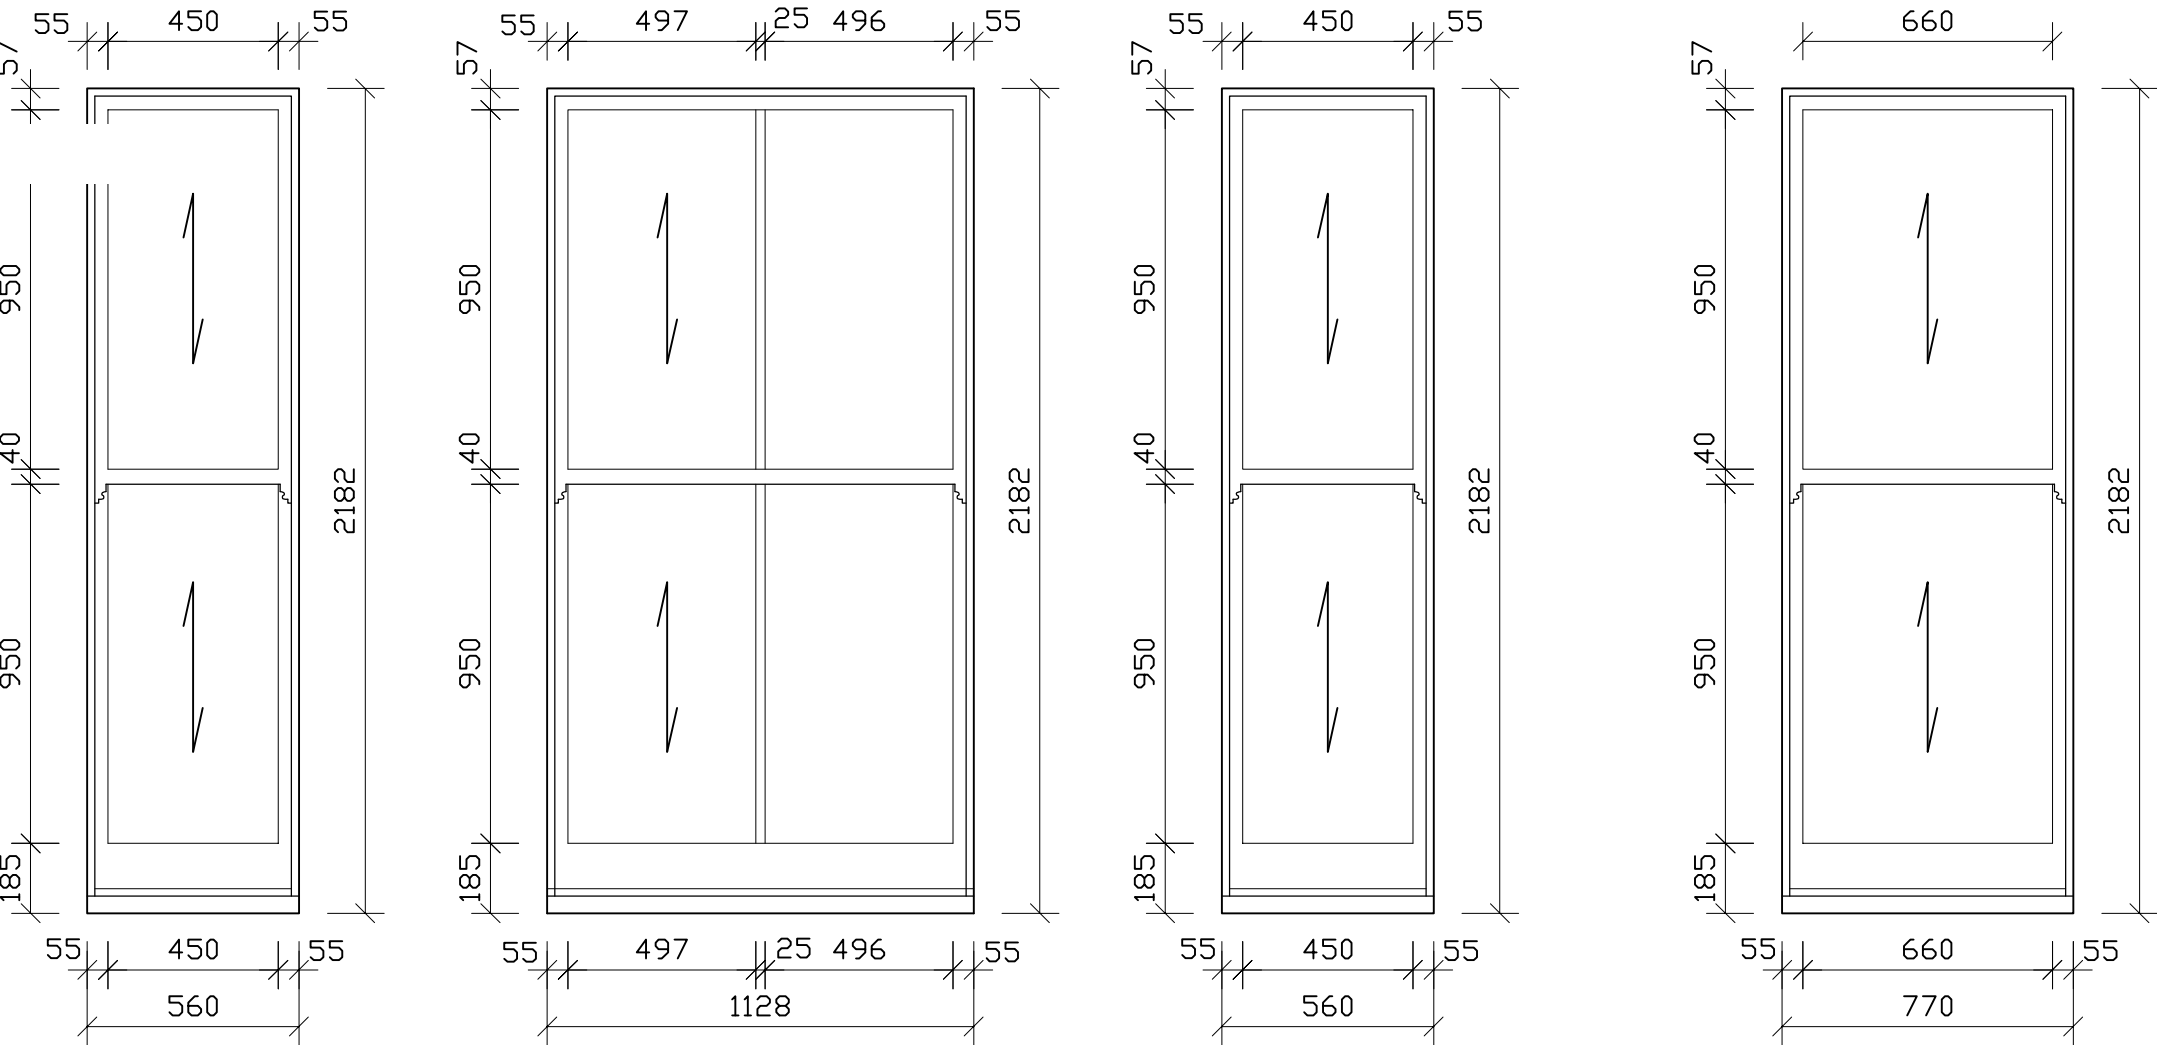

lounge bay

kitchen

New windows to be PVCu sliding sash windows with high performance clear double glazed sealed units and to match style of existing windows

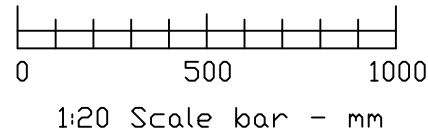

|                         |  |                            |          |
|-------------------------|--|----------------------------|----------|
| Client:                 |  | Drawing Title:             |          |
| Mike Trigg              |  | Existing and proposed      |          |
| Flats 1, 3 & 4          |  | 1st floor windows - Flat 3 |          |
| 9 Selden Road, Worthing |  | Drg No:                    | Rev:     |
| Proposed Work:          |  | TRIGG 02                   | .        |
| Replacement windows     |  | Scale:                     | Drawn:   |
|                         |  | 1:20 @ A3                  | 09.02.26 |