



proposed windows

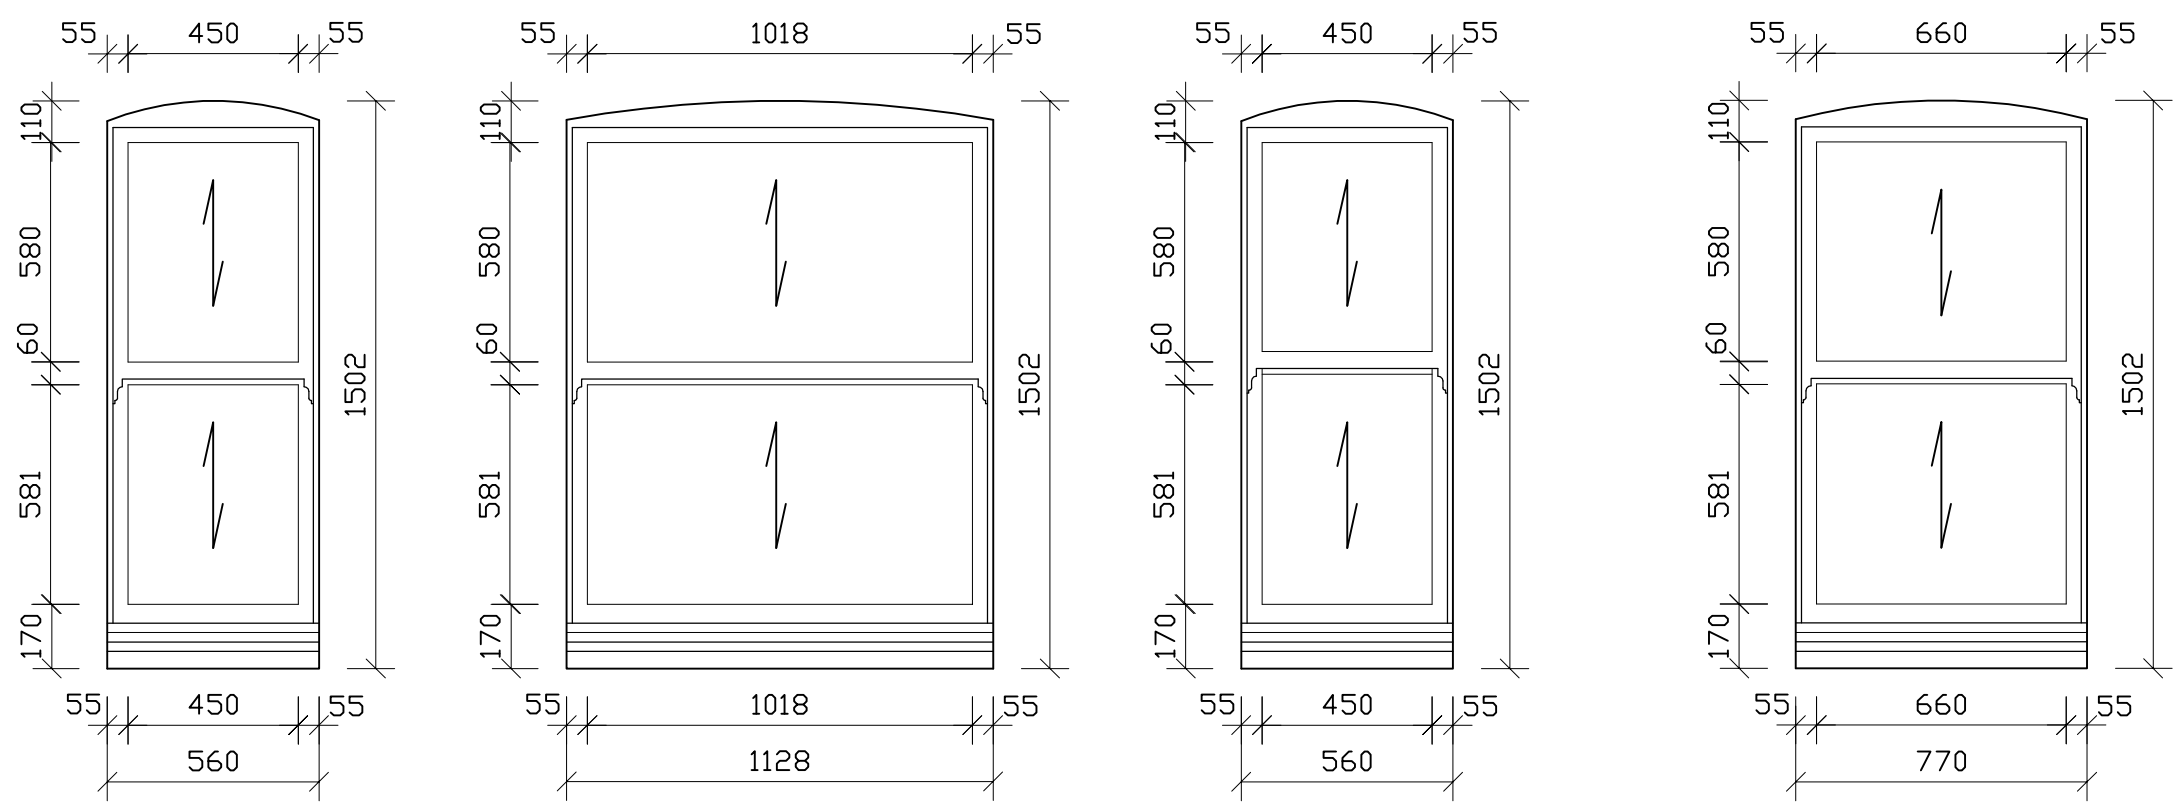

lounge bay

kitchen


existing windows

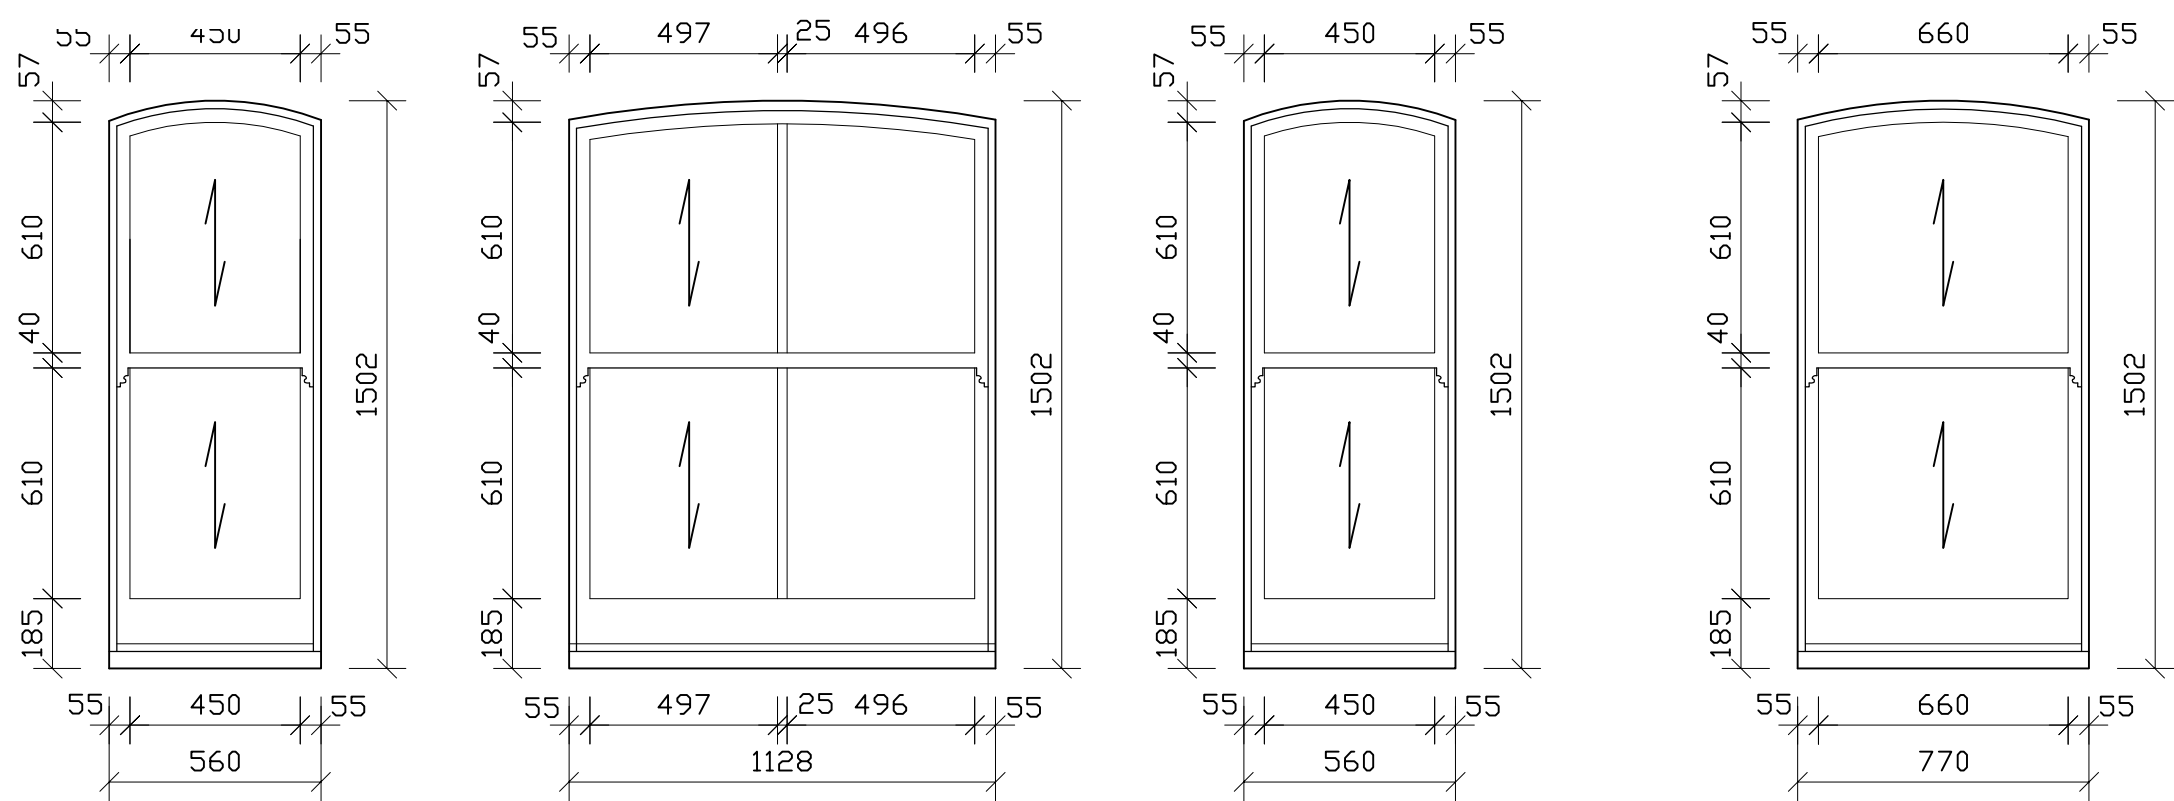

lounge bay

kitchen

New windows to be PVCu sliding sash windows with high performance clear double glazed sealed units and to match style of existing windows

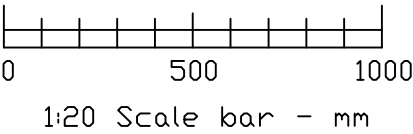

Client:		Drawing Title:	
Mike Trigg		Existing and proposed	
Flats 1, 3 & 4		2nd floor windows - Flat 4	
9 Selden Road, Worthing		Drg No:	Rev:
Proposed Work:		TRIGG 03	.
Replacement windows		Scale:	Drawn:
		1:20 @ A3	09.02.26