


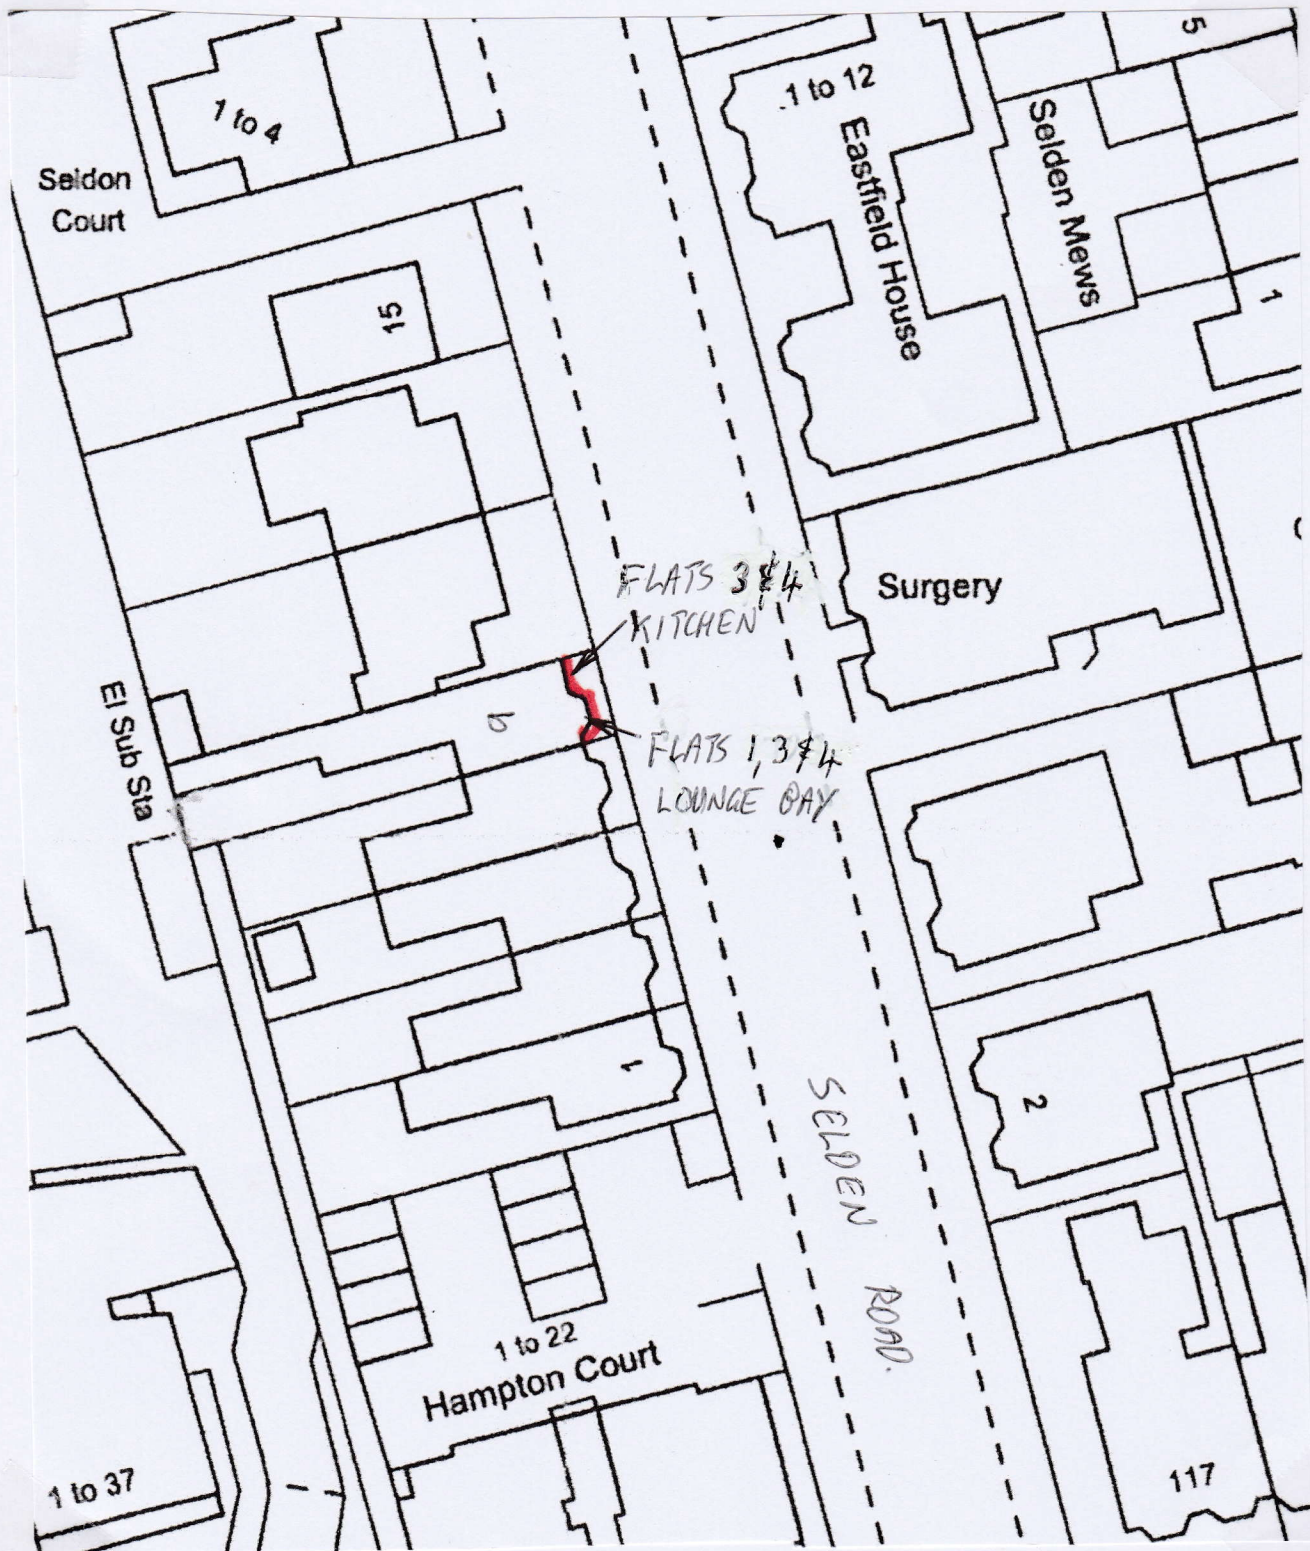

0 5 10 15
1:500 Scale bar - metres



Client:

Mike Trigg

Flats 1, 3 & 4

9 Selden Rd, Worthing

Proposed Work:

Replacement windows

Drawing Title:

Block plan

Drg No:

TRIGG 04

Scale:

1:500 @ A4

Rev:

Drawn:

16.02.26