


NOTE:

- ALL DIMENSIONS ARE IN MM, UNLESS STATED OTHERWISE.
- ANY ERRORS OR OMISSIONS TO BE NOTIFIED TO CITYZEN IMMEDIATELY.
- THIS DRAWING IS TO BE READ IN CONJUNCTION WITH ALL NECESSARY ARCHITECTURAL, STRUCTURAL AND SPECIALIST DRAWINGS, SPECIFICATIONS, SCOPES OF WORK & ROOM DATA SHEETS.
- ALL MATERIALS AND WORKMANSHIP SHALL CONFORM WITH THE RELEVANT BRITISH AND EUROPEAN STANDARD, SPECIFICATIONS AND CODES OF PRACTICE.
- ALL PROPERTY BOUNDARY LINES ARE ASSUMED.
- CITYZEN IS NOT RESPONSIBLE FOR ANY BUILDING WORK THAT IS CARRIED OUT ON SITE.

• M&E DESIGN BY OTHERS

NOTE:

- IF IN ANY DOUBT, ASK.
- 1) ALL PROJECTS MUST HAVE THE FOLLOWING:
- WORKERS WITH THE RIGHT SKILLS, KNOWLEDGE TRAINING AND EXPERIENCE.
 - CONTRACTORS PROVIDING APPROPRIATE SUPERVISION, INSTRUCTION AND INFORMATION.
 - A WRITTEN CONSTRUCTION PHASE PLAN.
- 2) WHERE MORE THAN ONE CONTRACTOR IS INVOLVED, A PRINCIPLE DESIGNER AND A PRINCIPLE CONTRACTOR MUST BE APPOINTED. A HEALTH A SAFETY FILE WILL ALSO BE REQUIRED.
- 3) IF WORK IS SCHEDULED TO LAST LONGER THAN 30 WORKING DAYS AND HAVE MORE THAN 20 WORKERS WORKING SIMULTANEOUSLY AT ANY POINT IN THE PROJECT OR EXCEEDS 500 PERSON DAYS THE CLIENT MUST ALSO NOTIFY PROJECT TO HSE.

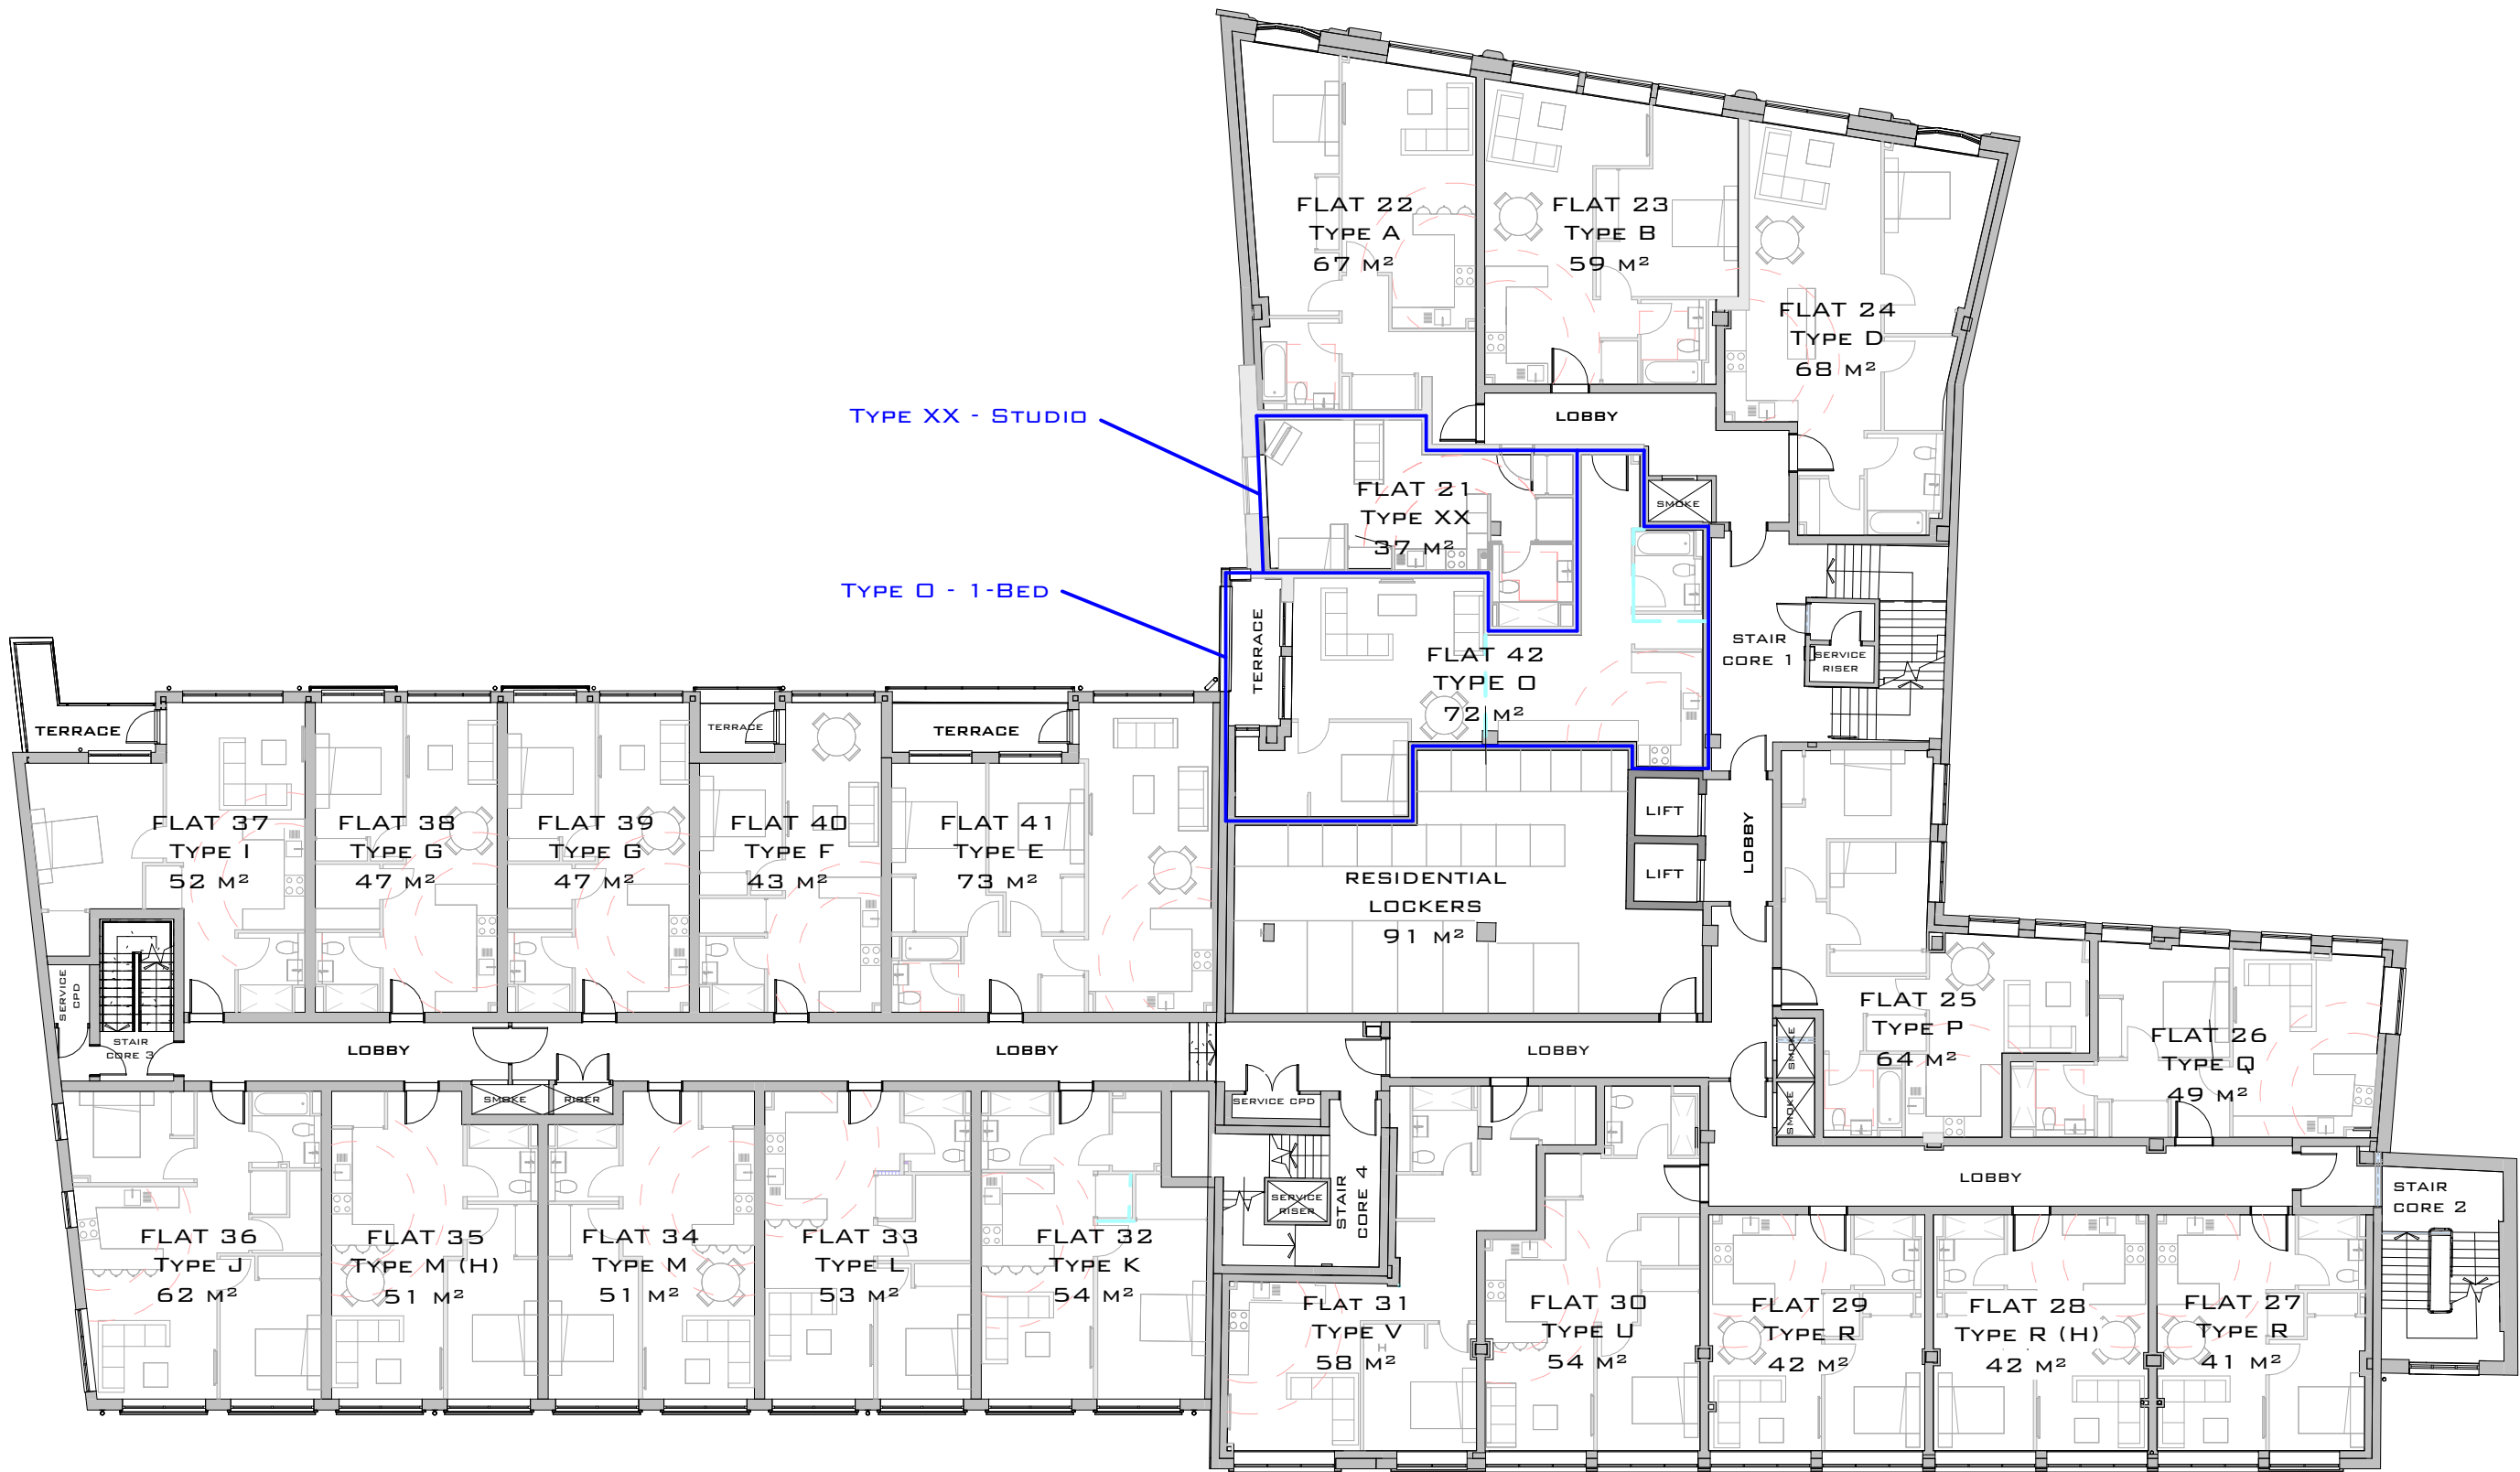

SECOND FLOOR GA PLAN
1 : 200 @ A1

PO2	05.02.26	FLAT TYPE REFERENCE UPDATED	RS	RS	RS
PO1	12.1.26	ISSUED FOR APPROVAL	MQ	RS	RS

REV	DATE	REVISION	DRN	CHD	APP
-----	------	----------	-----	-----	-----



MARITIME HOUSE
BAGIN ROAD NORTH
ROVE
EAST SUSSEX
BN4 1 1WE
COPYRIGHT CITYZEN LIMITED

CONTACT@CITYZENDESIGN.CO.UK
WWW.CITYZENDESIGN.CO.UK
01273 915010



CLIENT: CRAIG CONSTRUCTION SERVICES LTD	PROJECT: DEBENHAMS, 14-20 SOUTH STREET & MARINE PLACE, WORTHING
---	--

TITLE:
SECOND FLOOR GA PLAN

SCALE:
1 : 200 @ A1

DESIGNER: MATT QUINE	DATE: 12.01.26	REVISION: PO2
PURPOSE OF DRAWING: STAGE APPROVAL	SUITABILITY: S4	RIBA STAGE: 3

DRAWING NUMBER:
2236-CTZ-XX-02-DR-A-1 1 50

