

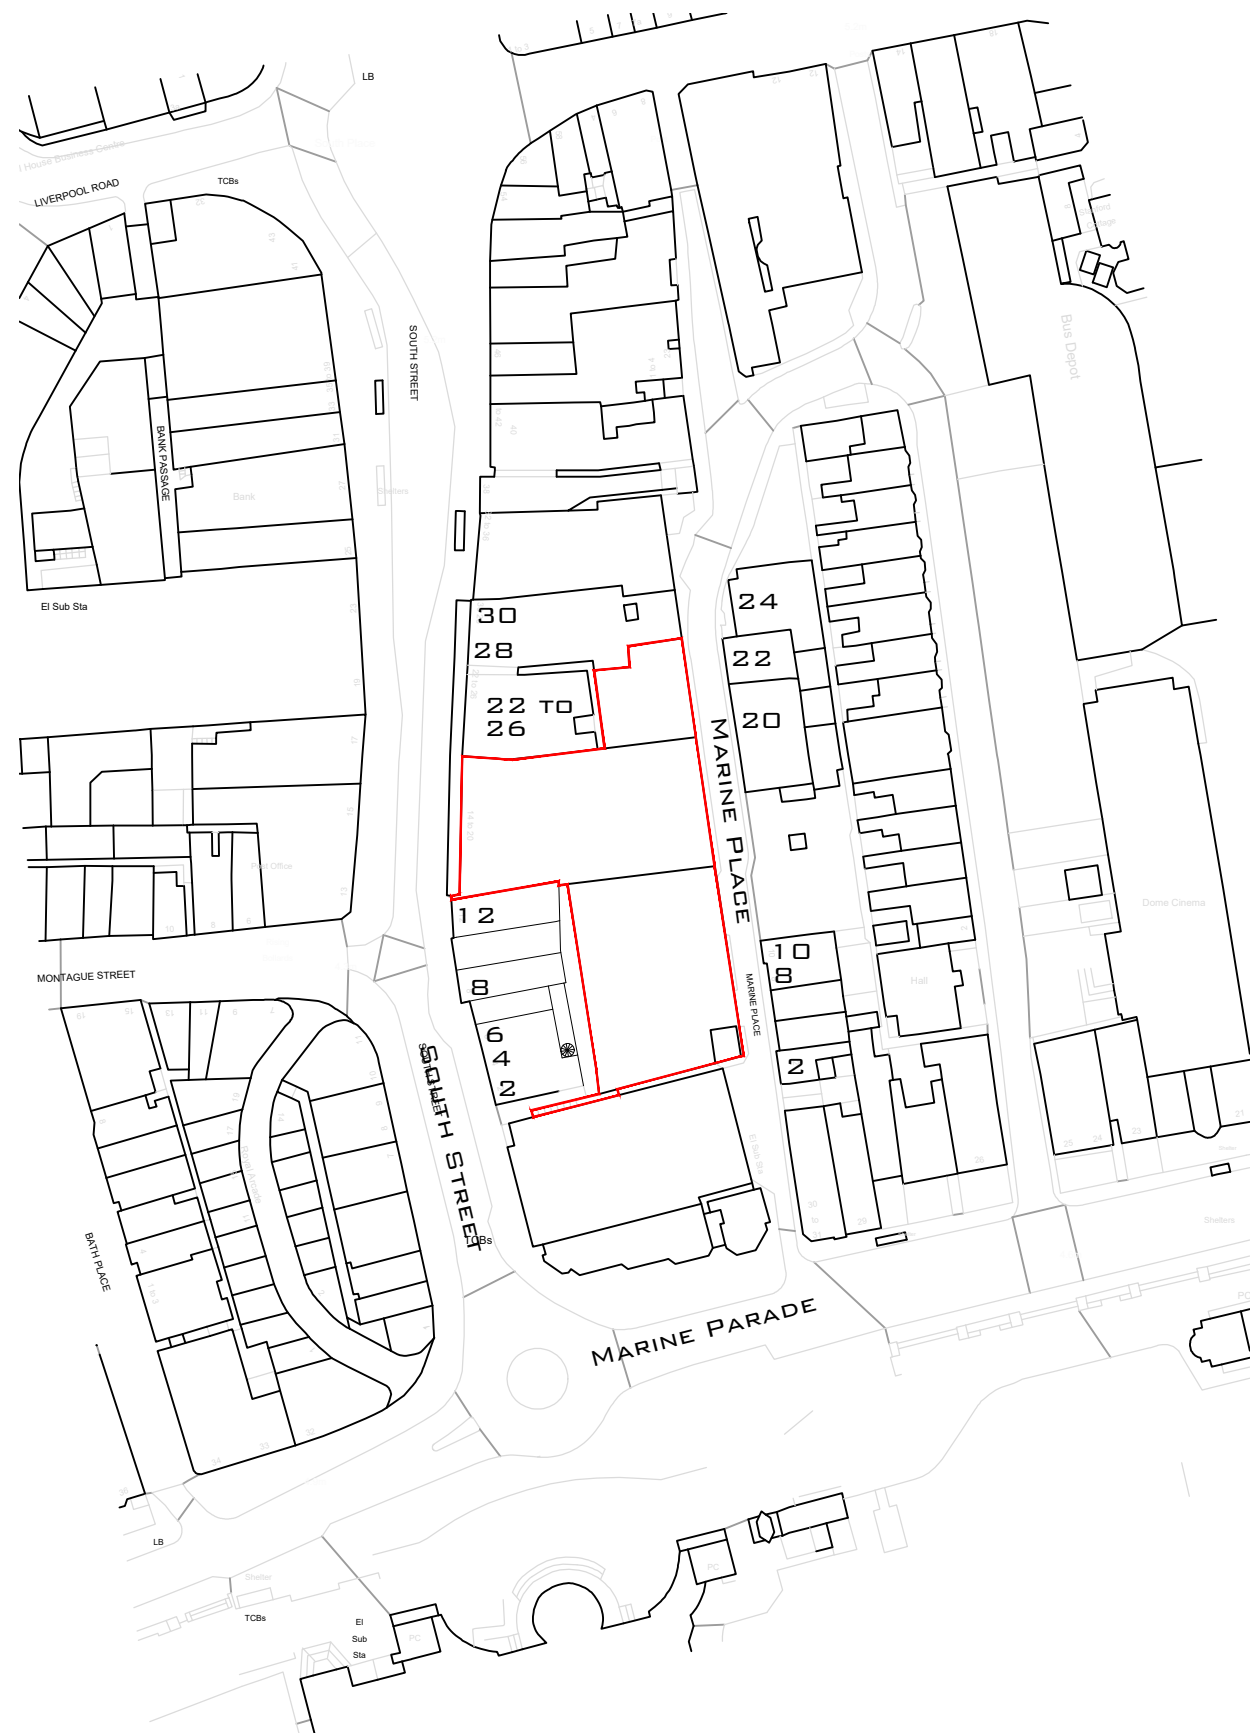


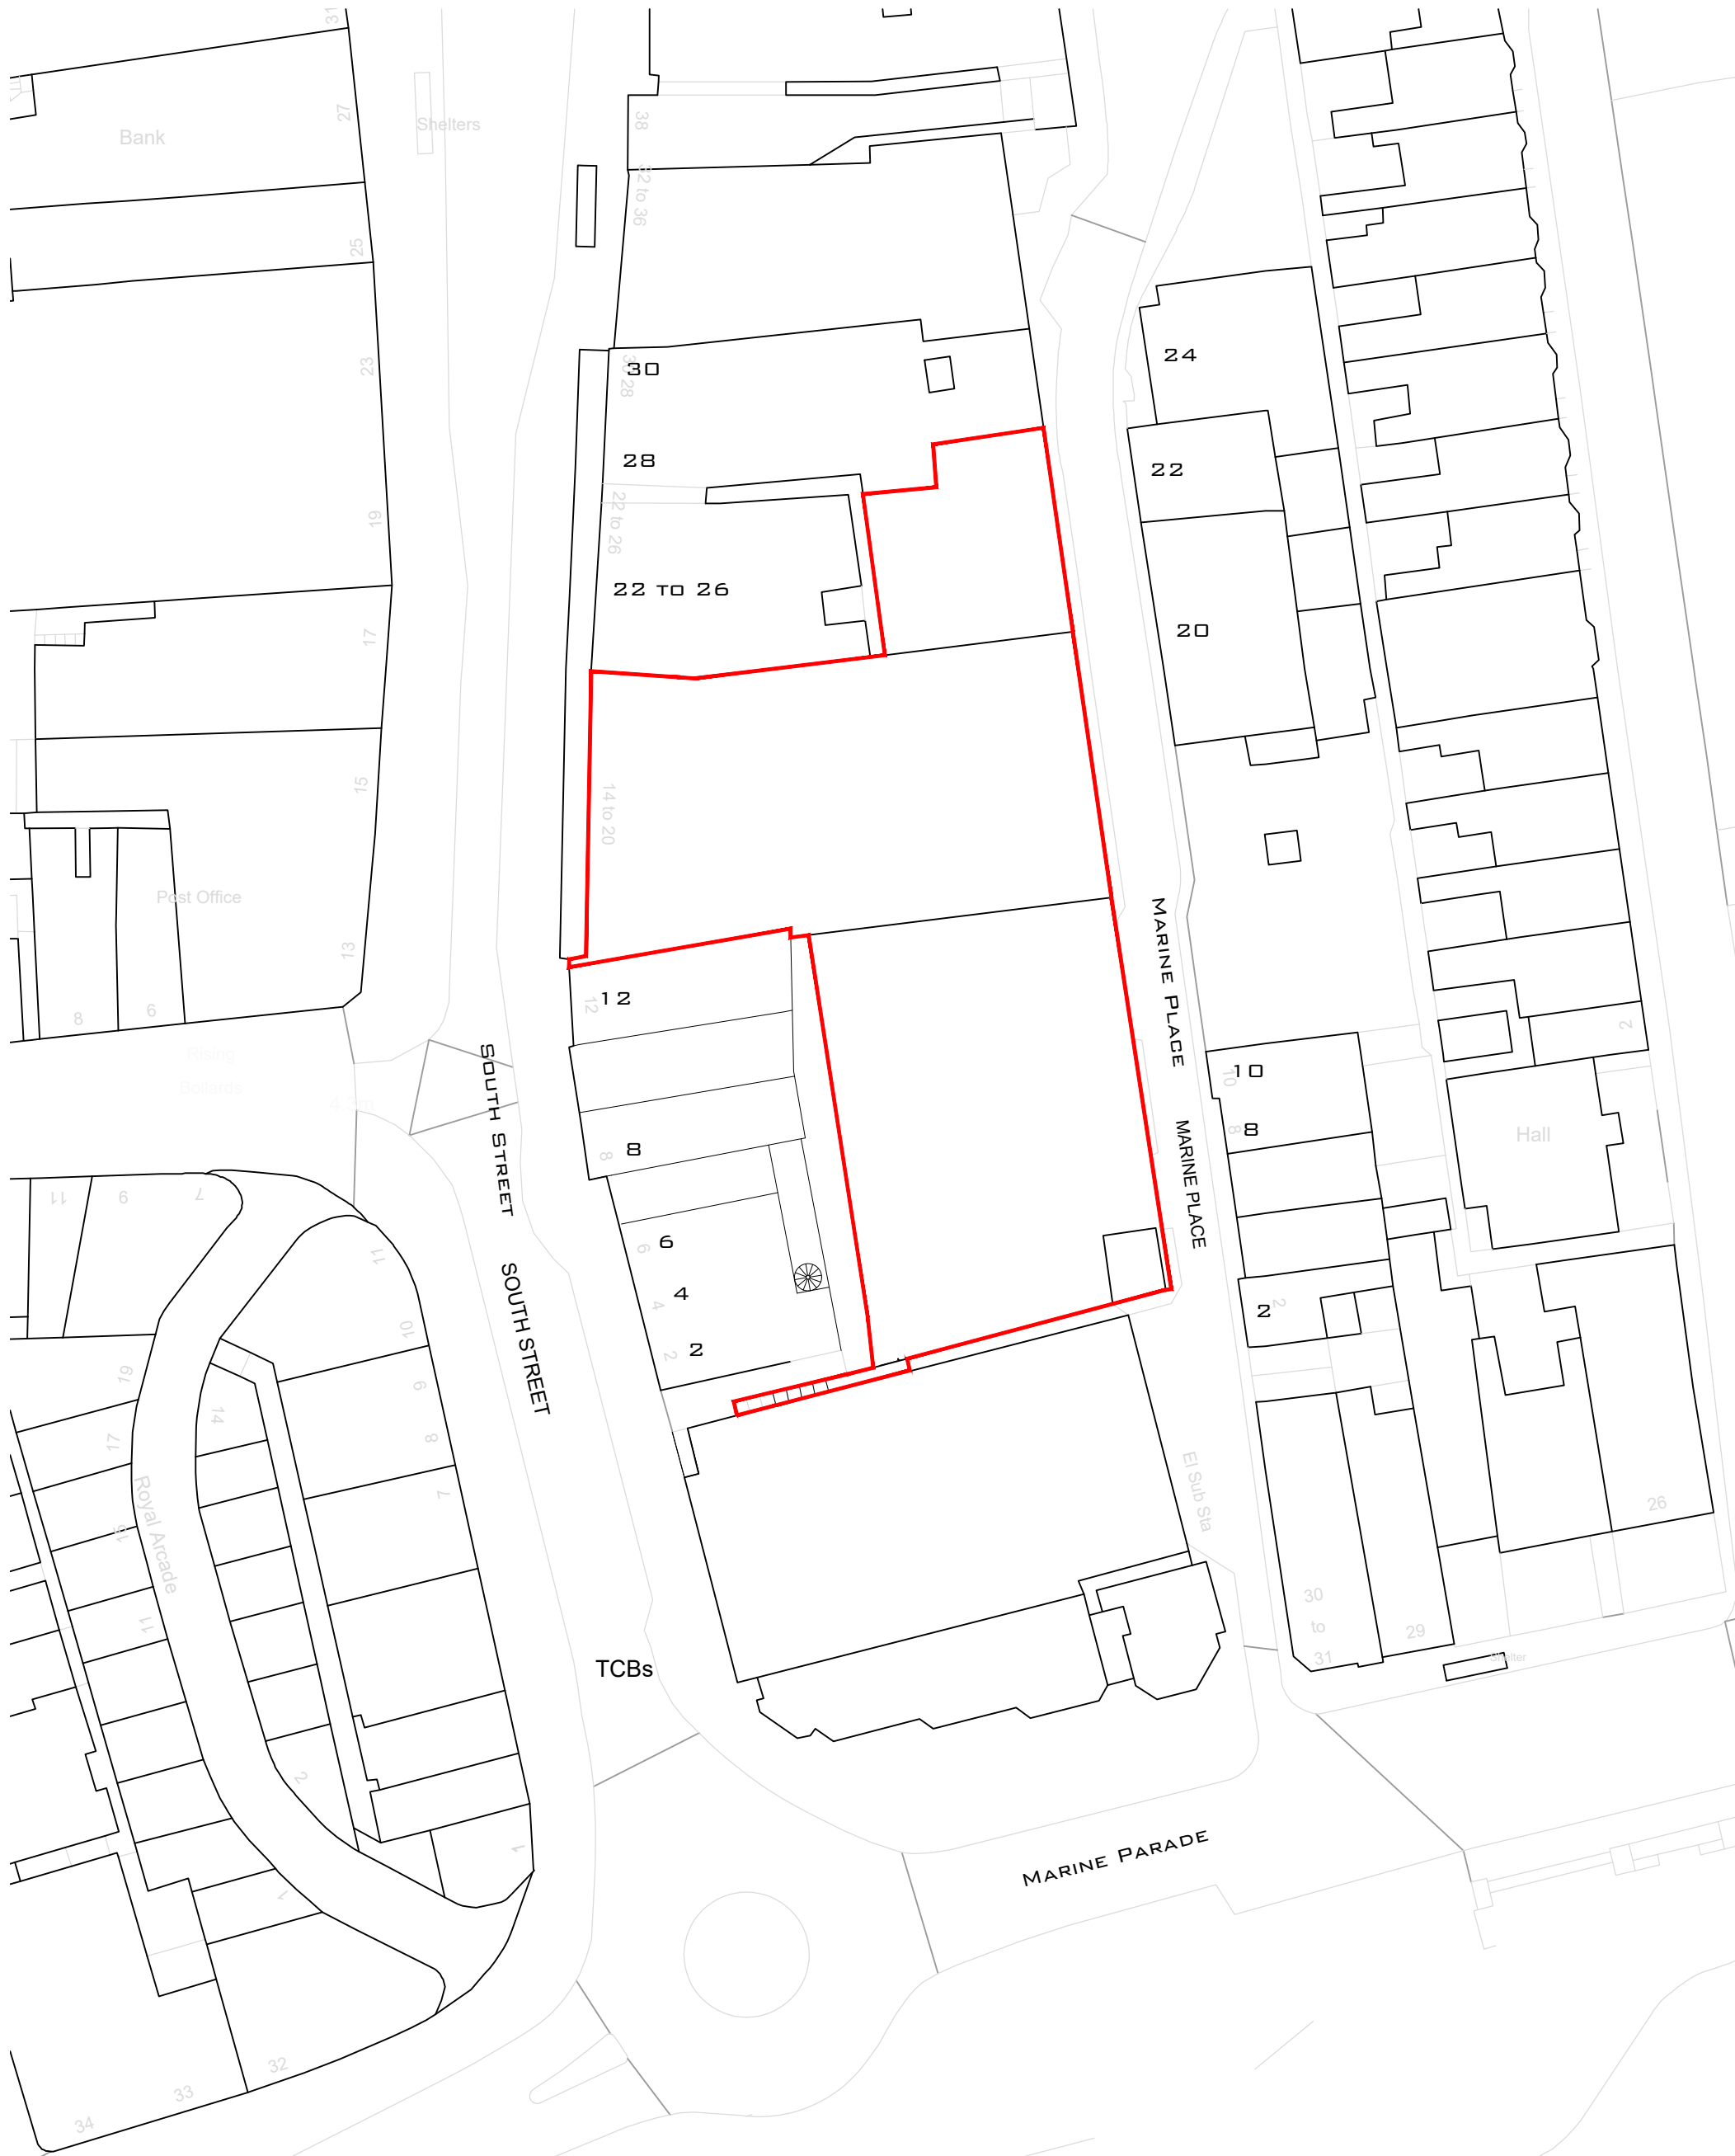

MAPPING CONTENTS © CROWN COPYRIGHT AND DATABASE RIGHTS 2022 ORDNANCE SURVEY 100035207

EXISTING SITE LOCATION PLAN


1:1 250 SCALE @ A1

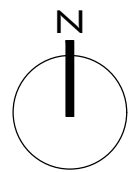

MAPPING CONTENTS © CROWN COPYRIGHT AND DATABASE RIGHTS 2022 ORDNANCE SURVEY 100035207

PROPOSED SITE LOCATION PLAN

1:500 SCALE @ A1

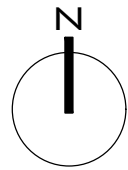

0M 10M 20M 30M 40M 50M
SCALE BAR @ 1:500

0M 20M 40M 60M 80M 100M 120M
SCALE BAR @ 1:1 250

AS INDICATED @ A1

NOTES:

- DRAWINGS SHOULD ONLY BE SCALED FOR PLANNING PURPOSES. DO NOT SCALE FROM THIS DRAWING FOR CONSTRUCTION PURPOSES.
- ALL DIMENSIONS ARE IN MM, UNLESS STATED OTHERWISE.
- ALL DIMENSIONS TO BE CHECKED ON SITE PRIOR TO CONSTRUCTION OR ORDERING.
- ANY ERRORS OR OMISSIONS TO BE NOTIFIED TO CITYZEN IMMEDIATELY.
- CONTRACTOR TO READ & CHECK ALL MANUFACTURES LITERATURE AND IMPLEMENT ITS REQUIREMENTS PRIOR TO INSTALLATION OF ANY MATERIALS AND COMPONENTS.
- CITYZEN IS NOT RESPONSIBLE FOR ANY BUILDING WORK THAT IS CARRIED OUT ON SITE.
- THIS DRAWING IS TO BE READ IN CONJUNCTION WITH ALL NECESSARY ARCHITECTURAL, STRUCTURAL AND SPECIALIST DRAWINGS, SPECIFICATIONS, SCOPES OF WORK & ROOM DATA SHEETS.
- ALL MATERIALS AND WORKMANSHIP SHALL CONFORM WITH THE RELEVANT BRITISH AND EUROPEAN STANDARD, SPECIFICATIONS AND CODES OF PRACTICE.
- ALL PROPERTY BOUNDARY LINES ARE ASSUMED.
- IF IN ANY DOUBT, ASK.

REV	DATE	REVISION	MO	JS	JS
-----	------	----------	----	----	----

CITYZEN
ARCHITECTURE | ENVIRONMENT

MARITIME HOUSE
BASIN ROAD NORTH
HOVE
EAST SUSSEX
BN41 1WR

CONTACT@CITYZENDESIGN.CO.UK
WWW.CITYZENDESIGN.CO.UK

01 273 915010

COPYRIGHT CITYZEN LIMITED



CLIENT:
CRAIG CONSTRUCTION SERVICES

PROJECT:
DEBENHAMS

TITLE:
SITE LOCATION & BLOCK PLANS

DESIGNER:
MATT QUINE

DATE:
04.10.22

REVISION:
P01

PURPOSE OF DRAWING:
INFORMATION

SUITABILITY:
S1

RIBA STAGE:
3

DRAWING NUMBER:
2236-CTZ-XX-XX-DR-A-2000