


Existing SVP

IC


Existing RWP

Existing RWP

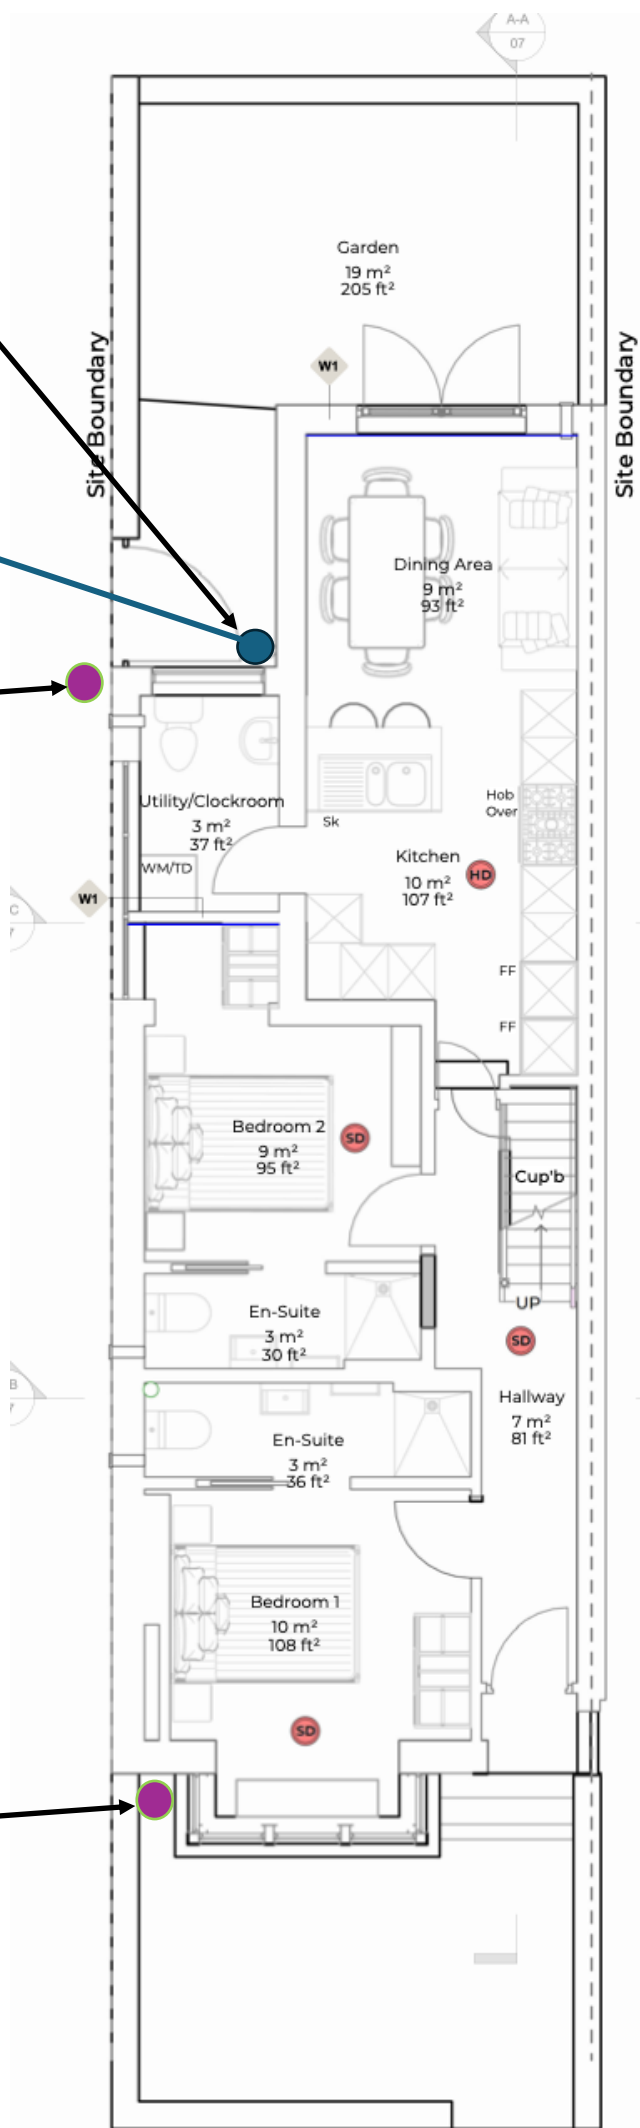

Proposed Ground Floor Plan

1:50

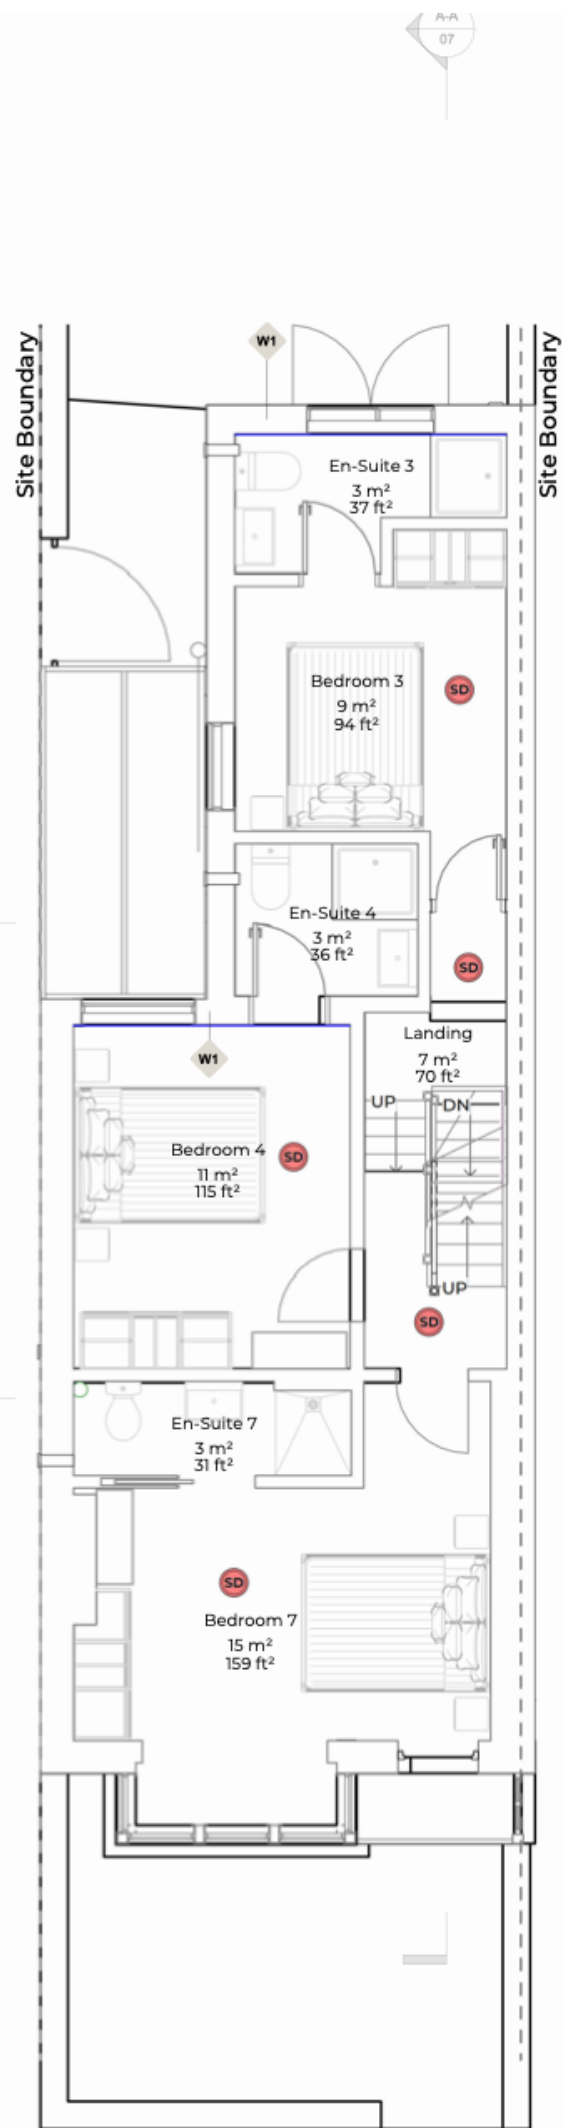

Proposed First Floor Plan

1:50

DRAINAGE NOTES

1. The proposed development comprises internal reconfiguration only.
2. No increase in roof area or impermeable surface area is proposed.
3. Surface water drainage arrangements remain unchanged and existing drainage infrastructure is retained.
4. Foul water from all bathrooms and kitchens discharges via new internal branch pipework to the existing 100mm diameter soil vent pipe (SVP) located at the rear of the property.
5. The existing SVP is an open vented stack terminating above roof level and connects to the existing below-ground foul drain.
6. The existing foul drain runs to the existing inspection chamber (IC) located within the rear alleyway.
7. No new external drainage runs are proposed.
8. No alterations to the existing below-ground drainage infrastructure are proposed.