

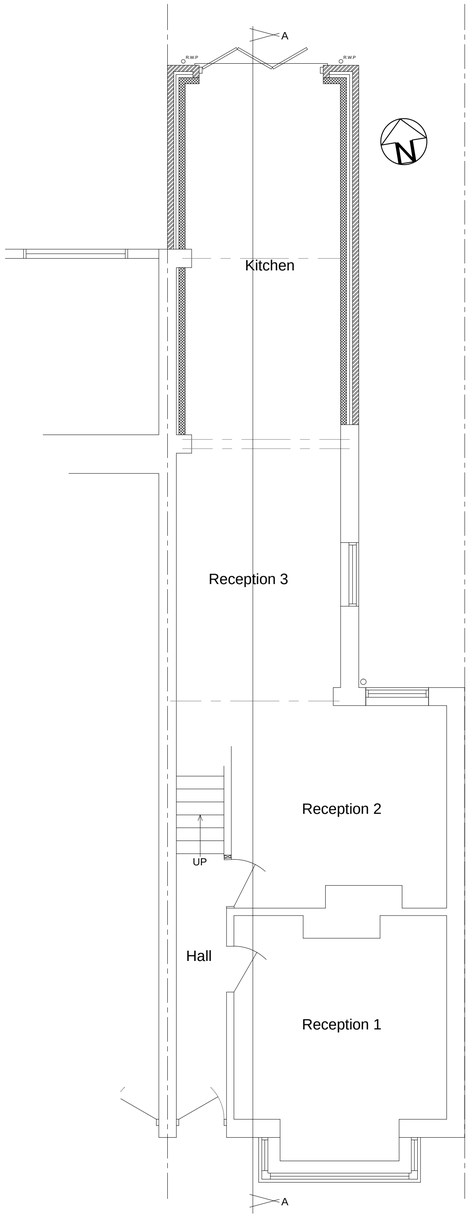



Proposed Ground Floor Plan
Scale 1:50 @A1 / 1:100@A3

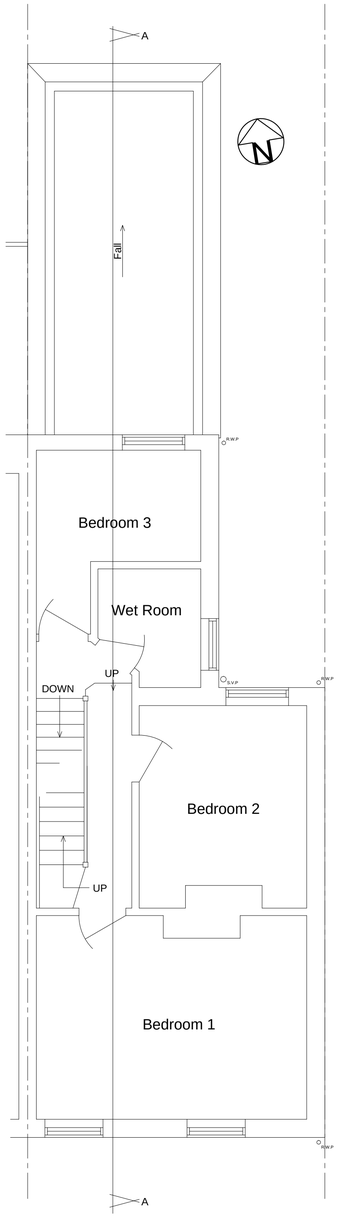

Proposed First Floor Plan
Scale 1:50 @A1 / 1:100@A3

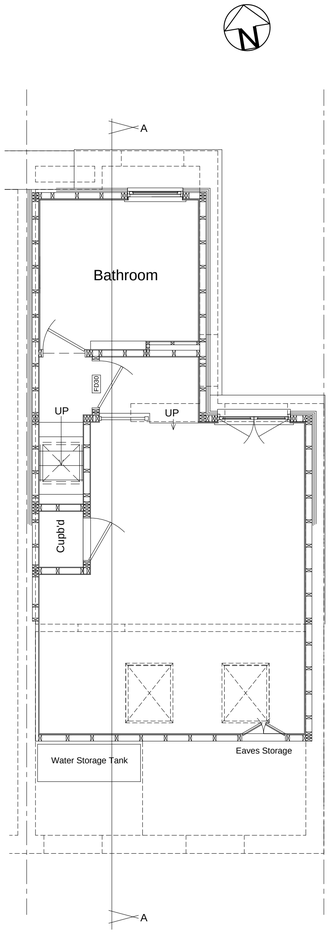

Proposed Second Floor Plan
Scale 1:50 @A1 / 1:100@A3

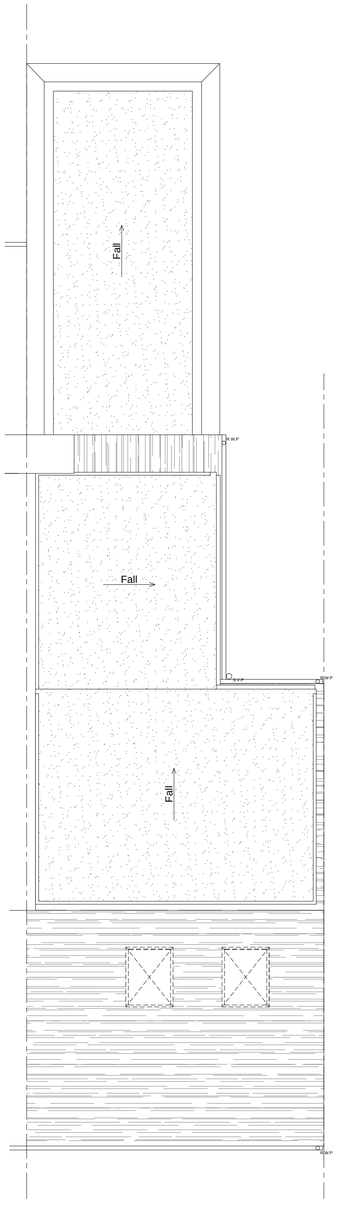

Proposed Roof Plan
Scale 1:50 @A1 / 1:100@A3

1:50
0 1 2 3 4 5 6 7 8 9 10
Scale in Meters

1:100
0 2.5 5 7.5 10
Scale in Meters

Notes



Location Plan (Existing)
Scale 1:1250 @A1 / 1:2500@A3

1:1250
0 25 50 75 100
Scale in Meters

1:2500
0 50 100 150 200
Scale in Meters



Site Plan (Existing)
Scale 1:500 @A1 / 1:1000@A3

1:500
0 10 20 30 40
Scale in Meters

1:1000
0 25 50 75
Scale in Meters

Rev.	Date	Revision Detail / Comments
B	28.01.2016	Site/location plans - Roof Plan

Amendments

Richley Design & Construction

Client.....
Mr Will Machin

Project.....
49 Gordon Road, Shoreham

Drawing Title.....
Proposed Floor Plans

DWG No.....
2016/003-03

Rev.....
B

Drawn By.....
RDS

Date.....
28/01/2016

Drawing Scale.....
Varies @ A1/A3

Do Not Scale off Drawings
Check all Dimensions on site before all works are commenced
All Goods, Materials & Workmanship to conform with current Building Regs
© Copyright of Richley Design & Construction

Richley Design & Construction
Email; richleydesignandconstruction@sky.com Tel; 01273 682650
191b Freshfield Road, Brighton, East Sussex. BN2 9YE