
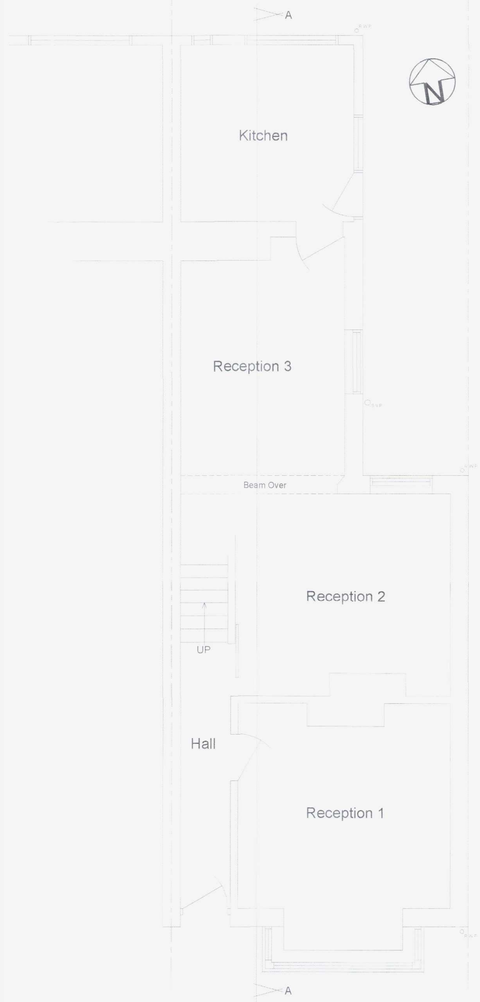


Existing Ground Floor Plan
Scale 1:50 @A1 / 1:100@A3

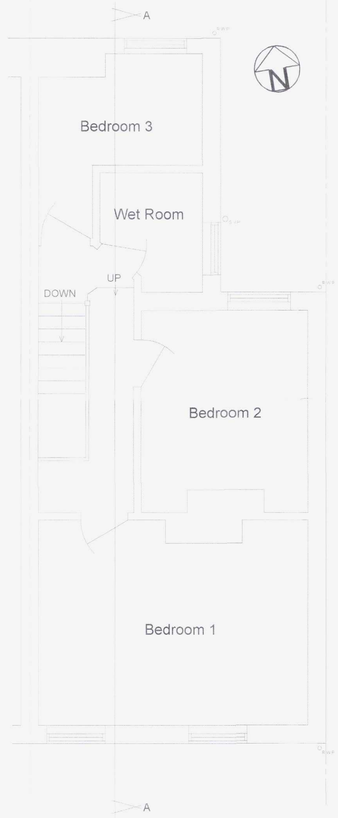


Existing First Floor Plan
Scale 1:50 @A1 / 1:100@A3

1:50


1:100


Notes

ADUR & WORTHING
PLANNING SERVICES
PLAN AWDM 0091/16
DATE VALID 28 JAN 2016

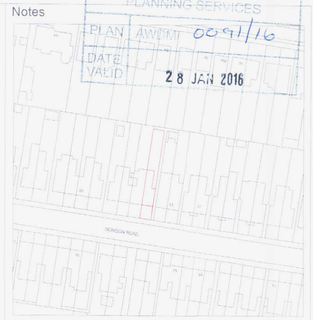

Location Plan (Existing)
Scale 1:1250 @A1 / 1:2500@A3


1:1250


1:2500




Site Plan (Existing)
Scale 1:500 @A1 / 1:1000@A3

1:500

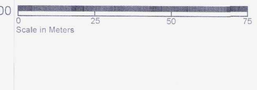
1:1000


Rev.	Date	Revision Detail / Comments

Amendments

Richley Design & Construction

Client.....
Mr Will Machin

Project.....
49 Gordon Road, Shoreham

Drawing Title.....
Existing Floor Plans

DWG No.....
2016/003-01

Rev.....
A

Drawn By.....
RDS

Date.....
21/01/2016

Drawing Scale.....
Varies @ A1/A3

Do Not Scale off Drawings
Check all Dimensions on site before all works are commenced
All Goods, Materials & Workmanship to conform with current Building Regs
© Copyright of Richley Design & Construction

Richley Design & Construction
Email; richleydesignandconstruction@sky.com Tel; 01273 682650
191b Freshfield Road, Brighton, East Sussex. BN2 9YE