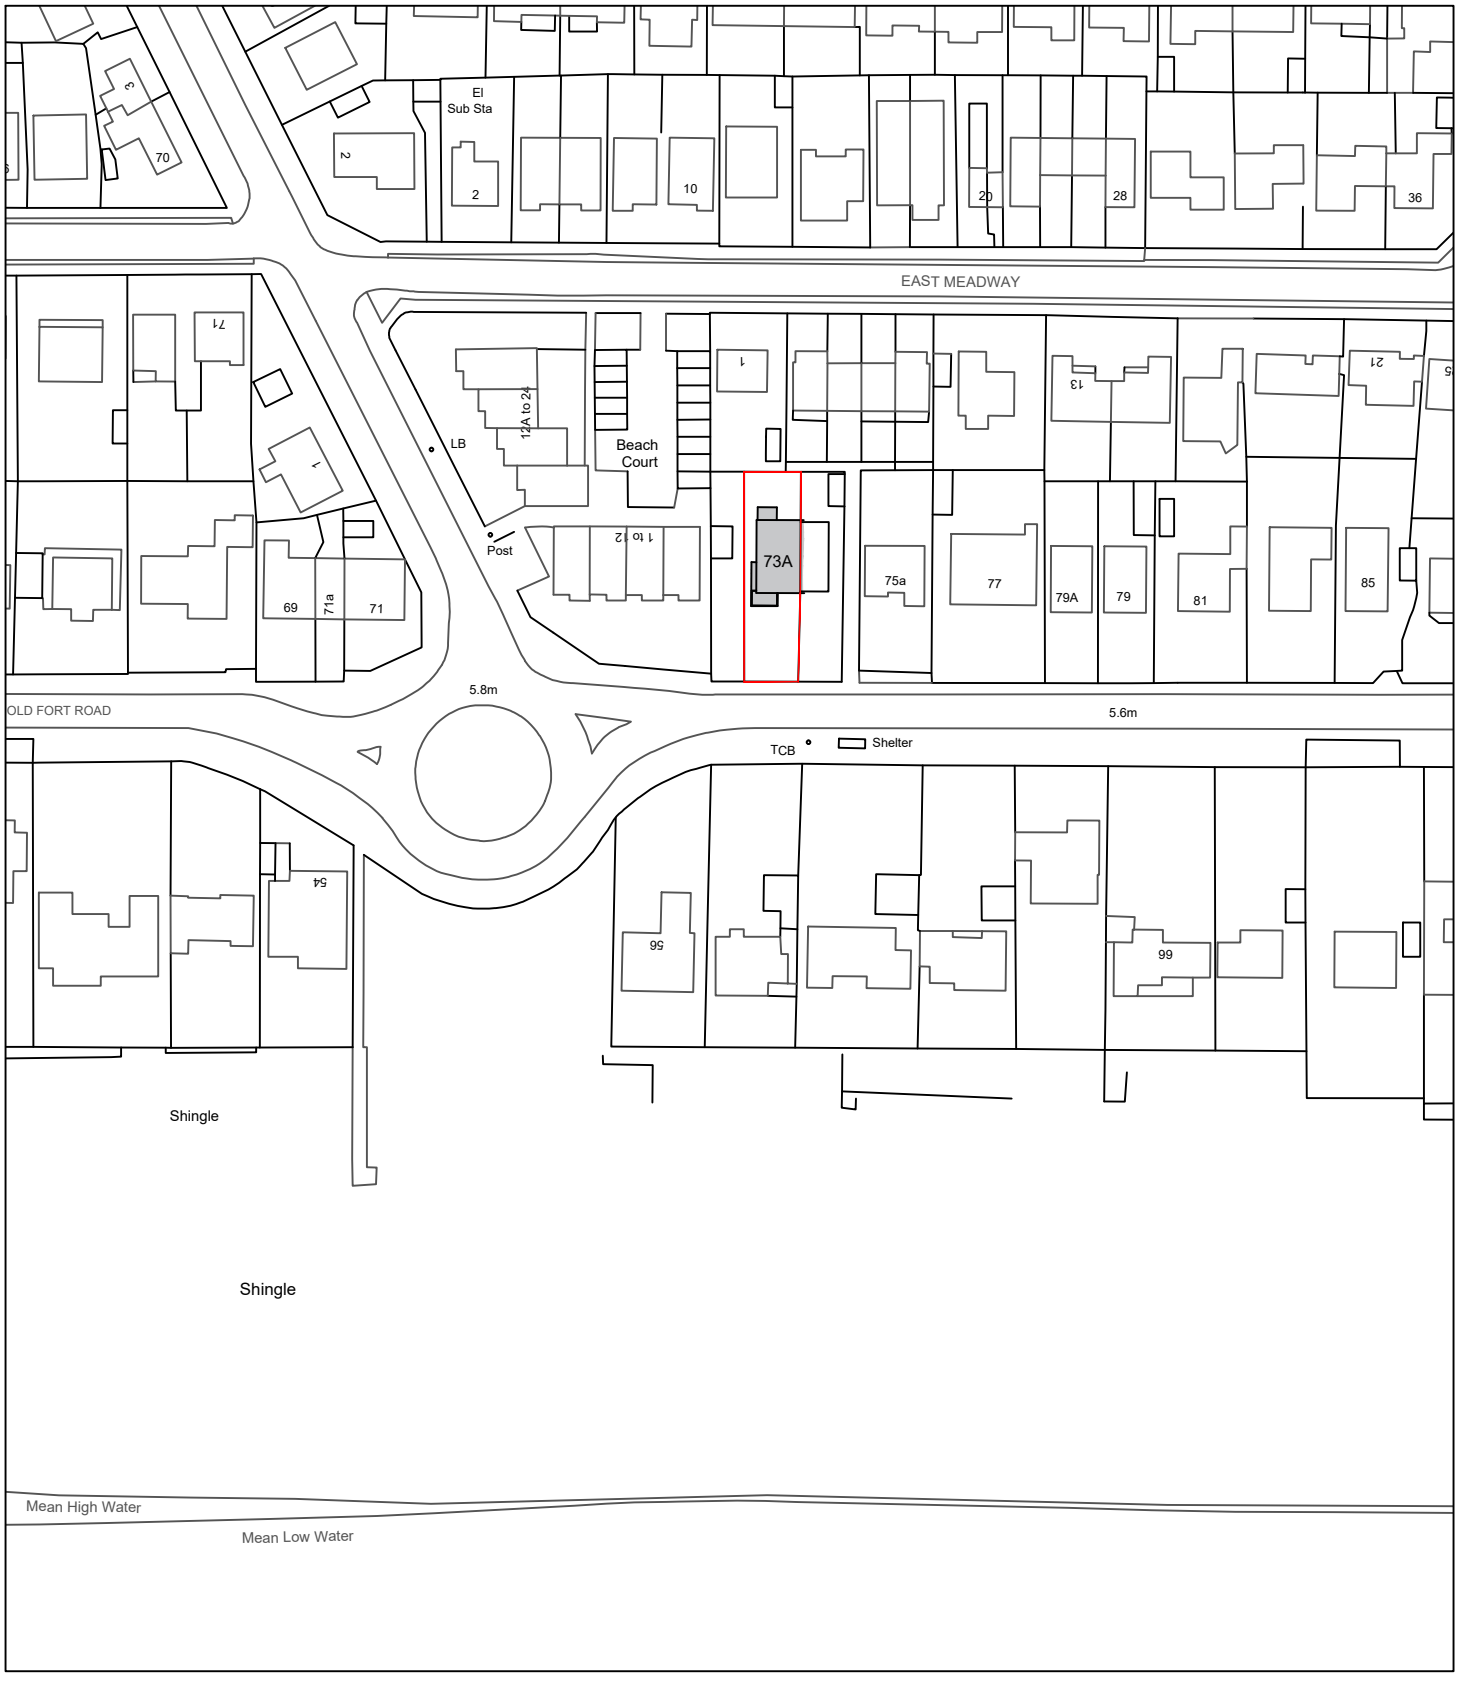

Scale Bar (1:1250)

Revision:

address
73A Old Fort Road, Shoreham Beach, Shoreham By-Sea, West Sussex

project
Proposed Single Storey Side Extension

title
Existing Location Plan

scale	date	dwg no.	revision
1:1250 @A4	Jan 22	2021.328.03	

DOWNSVIEW ASSOCIATES Chartered Surveyors

Little Acorns
Hampers Lane
Storrington
West Sussex
RH20 3HZ

Tel: 01903 746367
Mob: *07525 844965*

Email:
mail@downsview-surveyors.co.uk

RICS