

1 A000 **LOCATION PLAN**

1 : 1250@A3

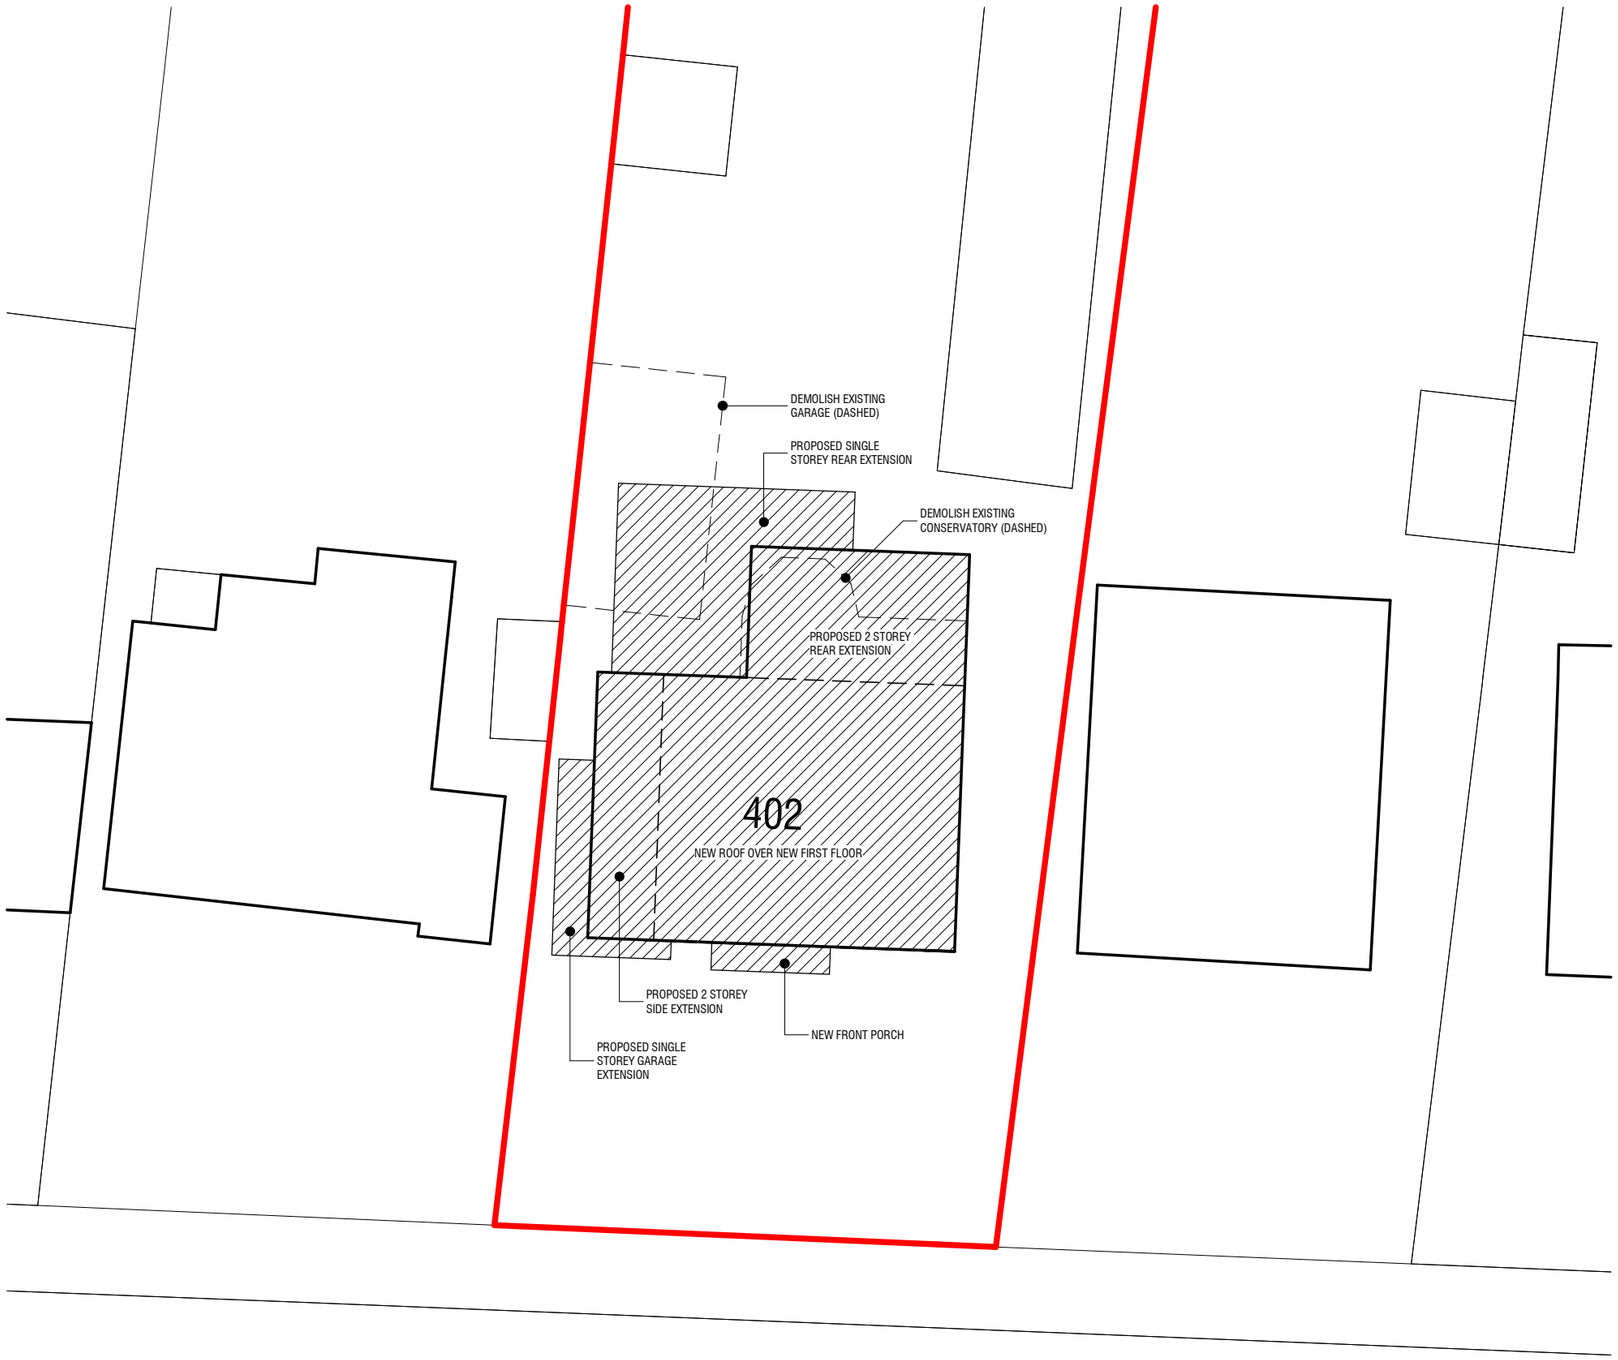

2 A000 **BLOCK PLAN**

1 : 200@A3

UPPER SHOREHAM ROAD

0 1 2 3 4 5metres 10

REVISIONS	DATE	DESCRIPTION
A	19/07/24	
B	02/05/25	REVISED SCHEME

JOB NUMBER	935-24	JOB TITLE	402 Upper Shoreham Road		
CLIENT	Mr & Mrs Elliott				
DRAWING TITLE	SITE LOCATION & BLOCK PLAN				
SCALE	DATE	DRAWN	DRAWING NO.	REV.	
As indicated		NJ	A000	B	

JONES ARCHITECTS .co.uk
(01903) 814614
info@jonesarchitects.co.uk