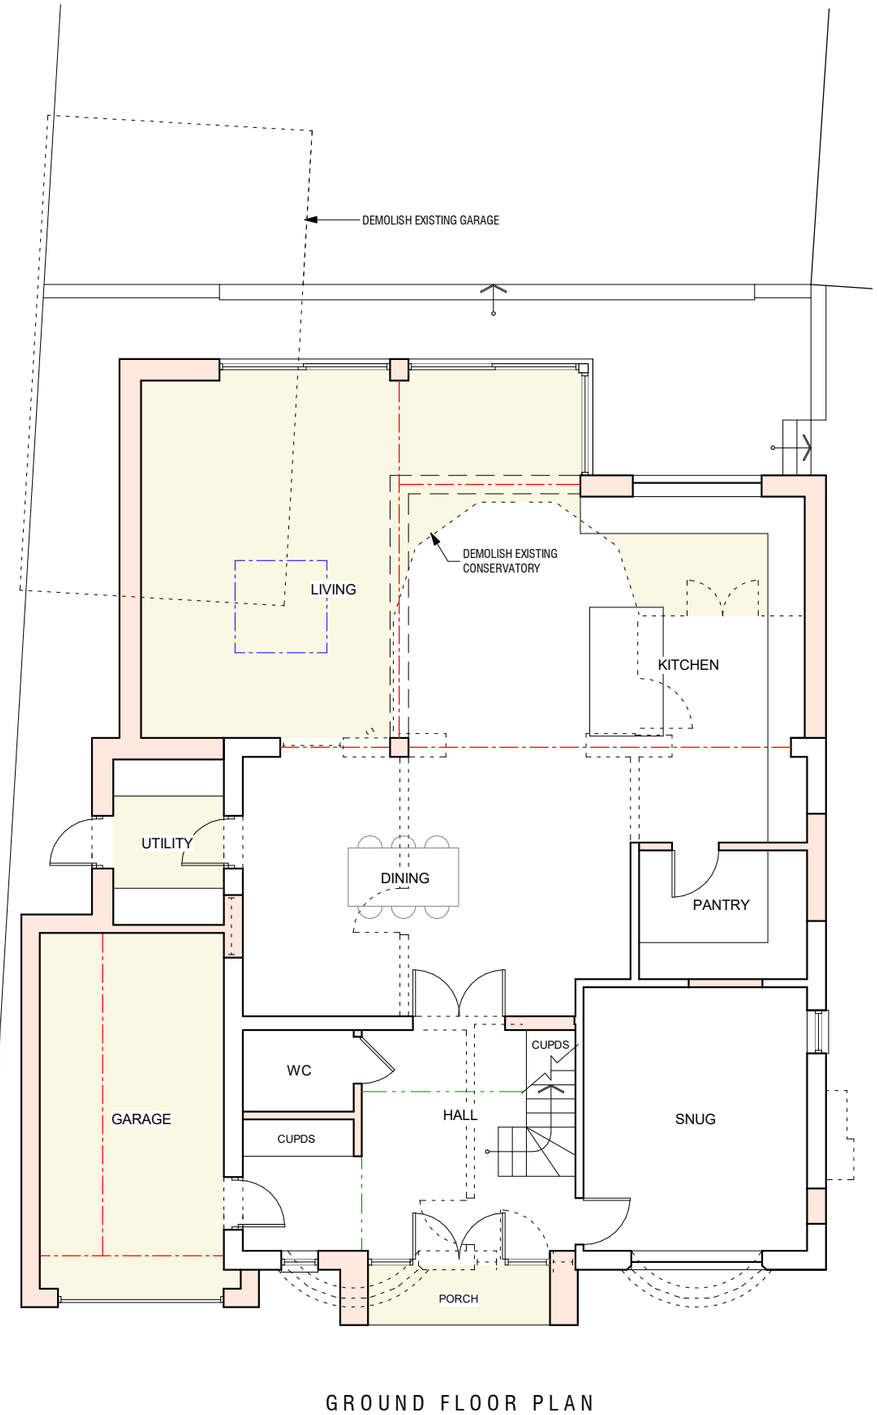

GROUND FLOOR PLAN

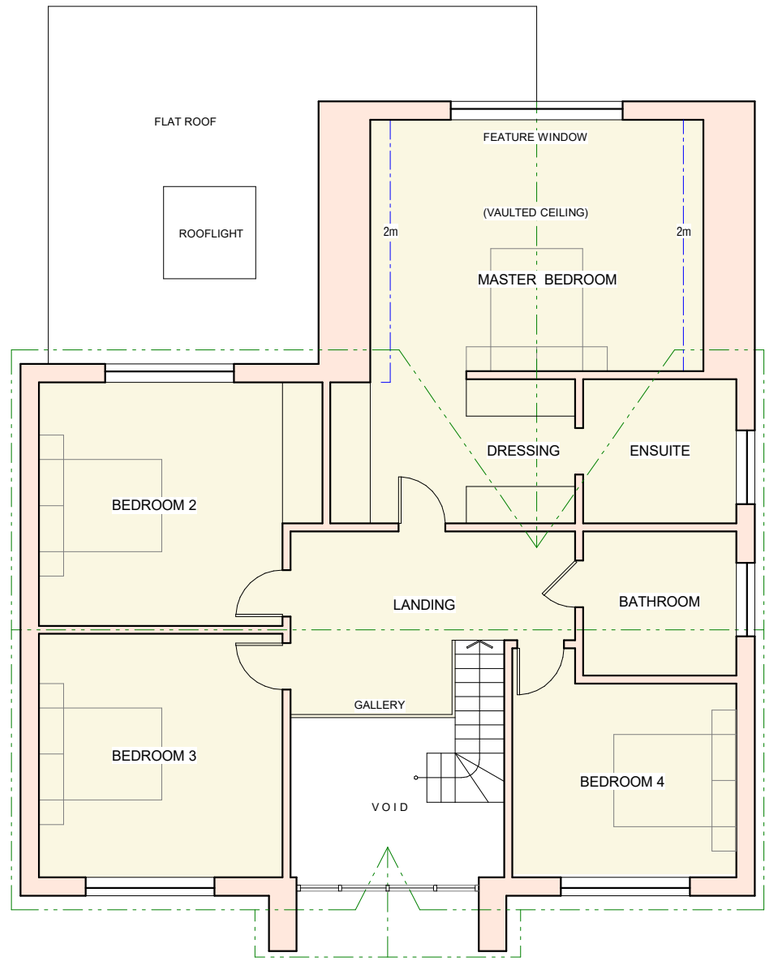

FIRST FLOOR PLAN

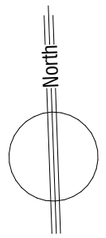

REVISIONS	DATE	DESCRIPTION
B	23/07/24	PLANNING
C	05/08/24	ANNOTATION AMENDED
D	02/05/25	REVISED SCHEME

0 1 2 3 4 5 metres 10

JOB NUMBER 935-24	JOB TITLE 402 Upper Shoreham Road			
CLIENT Mr & Mrs Elliott				
DRAWING TITLE PROPOSED FLOOR PLANS				
SCALE 1 : 100	DATE	DRAWN NJ	DRAWING NO. A110	REV. D

JONES ARCHITECTS .co.uk
(01903) 814614
info@jonesarchitects.co.uk