

This drawing is the copyright of Gerald Moore RIBA. The contractor should check all dimensions on site.
No dimensions are to be scaled from this drawing except for planning purposes. It is the contractor's responsibility to ensure that all works are in compliance with the current statutory requirements.

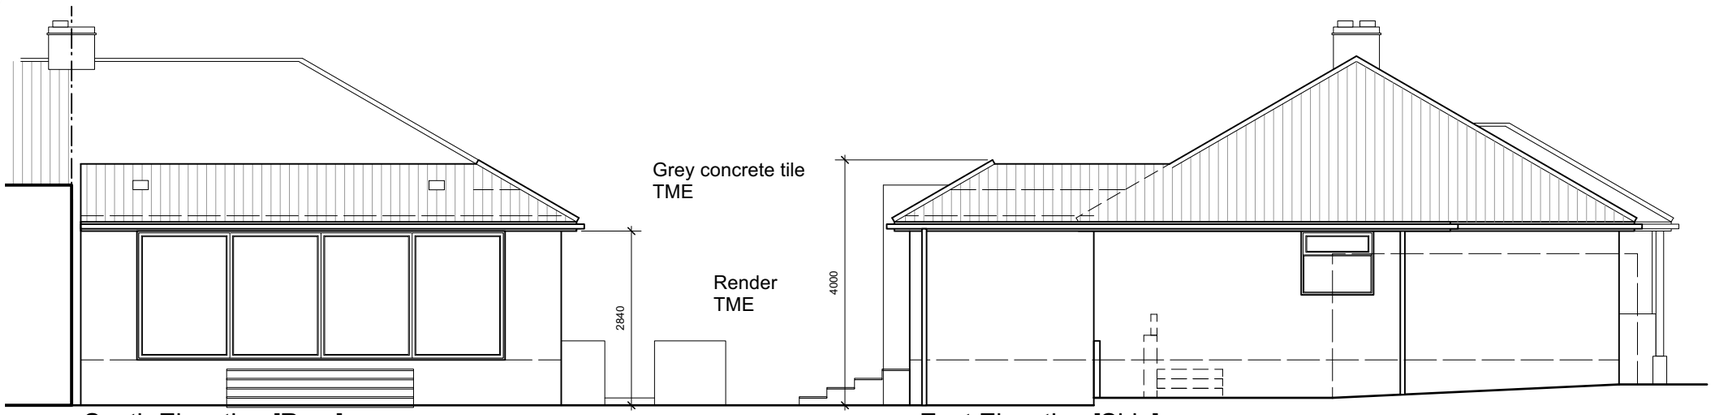

South Elevation [Rear]

East Elevation [Side]

Elevations 1:100

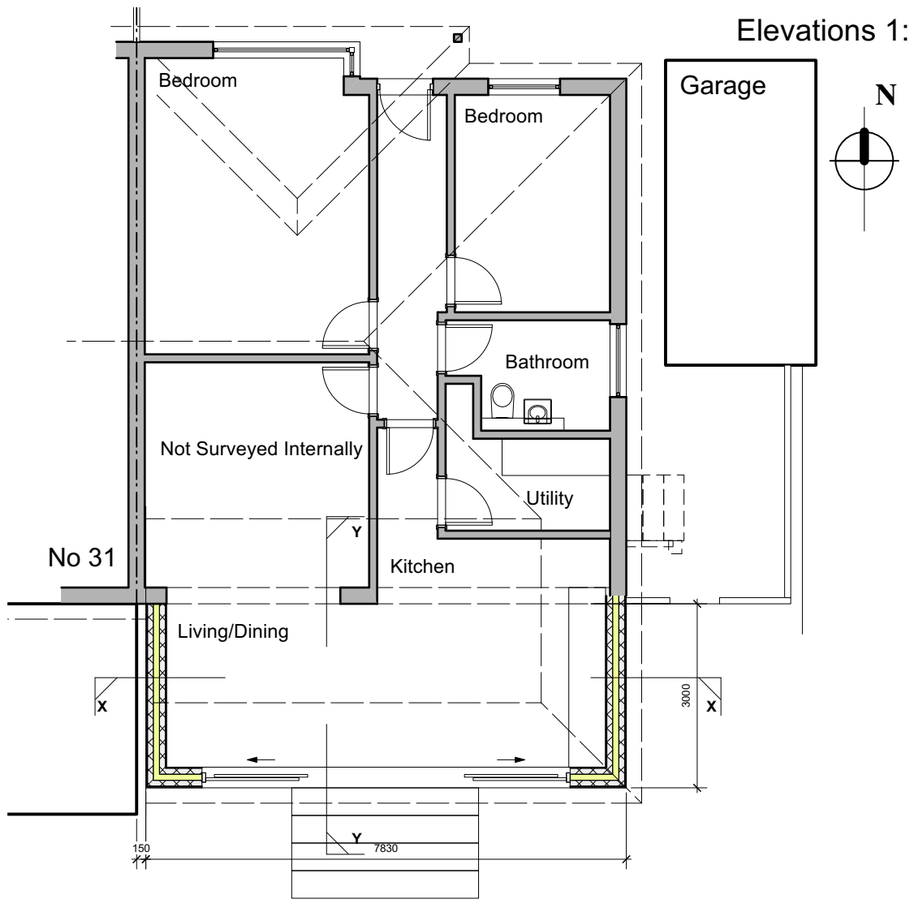


Ground Floor 1:100

1:100 @ A3

0 2 4 6 8 10 m

1 3 5 7 9

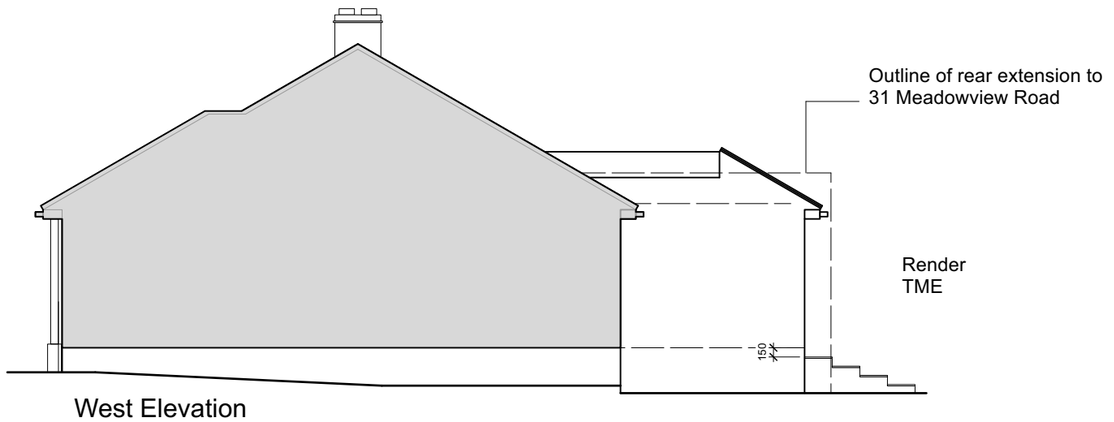

West Elevation

Elevations 1:100

Gerald Moore RIBA. Chartered Architect
1 Exmoor Crescent Worthing West Sussex BN13 2PL
Tel: 01903 609607 Mobile: 07793 00 44 62 e-mail: contact@geraldmooreriba.co.uk

Client: S HILTON

Project: 29 MEADOWVIEW ROAD SOMPTING WEST SUSSEX BN15 0HU

Drawing: PROPOSAL

Rev Date Amend Revision

Drg No: 1793/22/P/02

Scales: 1:100 **Date:** JUNE 2022

Drawn: gm **Drawing Size:** A3