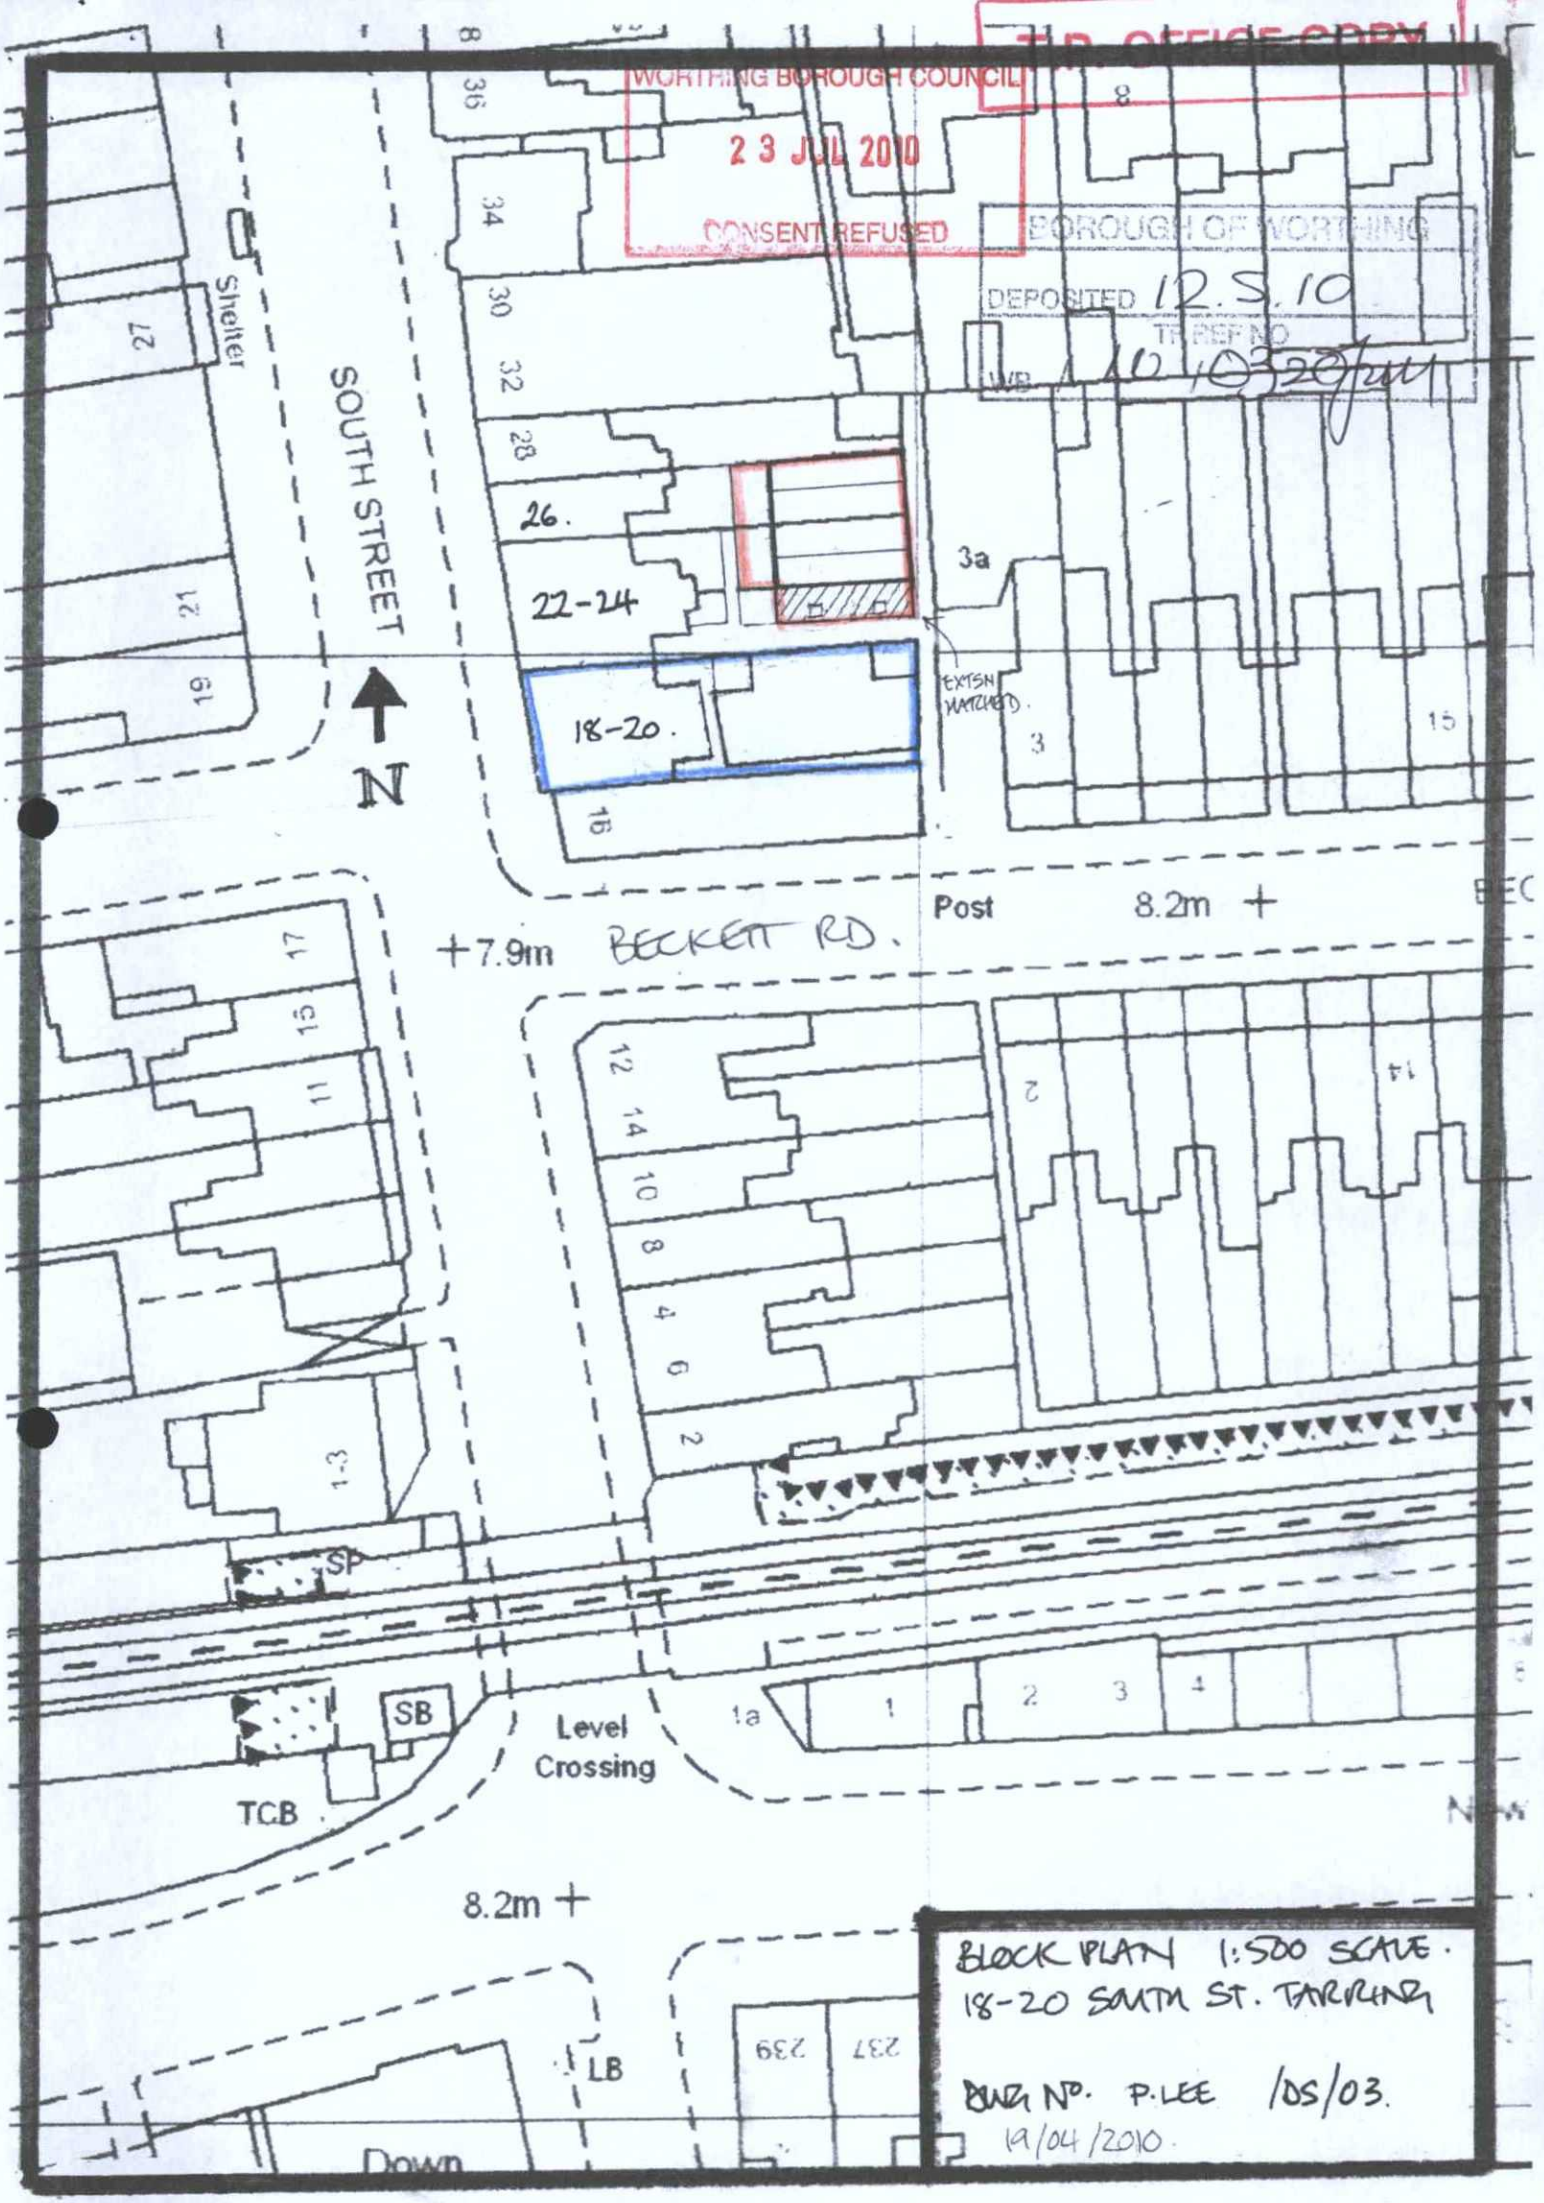

WORTHING BOROUGH COUNCIL
23 JUL 2010
CONSENT REFUSED
T.P. OFFICE COPY
BOROUGH OF WORTHING
DEPOSITED 12.5.10
TP REF NO
WB 10/0320/FUL
SOUTH STREET
Shelter
N
26.
22-24
18-20.
3a
EXTSN MATCHED.
Post
8.2m
+7.9m
BECKETT RD.
SP
SB
TCB
Level Crossing
8.2m
LB
Down
BLOCK PLAN 1:500 SCALE.
18-20 SOUTH ST. TARRING
DWG No. P.LEE /DS/03.
19/04/2010.