ELEVATIONS 1:100 SCALE. DASHED LINES SHOW BOUNDARIES.

T.P. OFFICE COPY

BOROUGH OF WORTHING
DEPOSITED 12.05.10
TIMES
WB/10/0320/pm

WORTHING BOROUGH COUNCIL
23 JUL 2010
CONSENT REFUSED

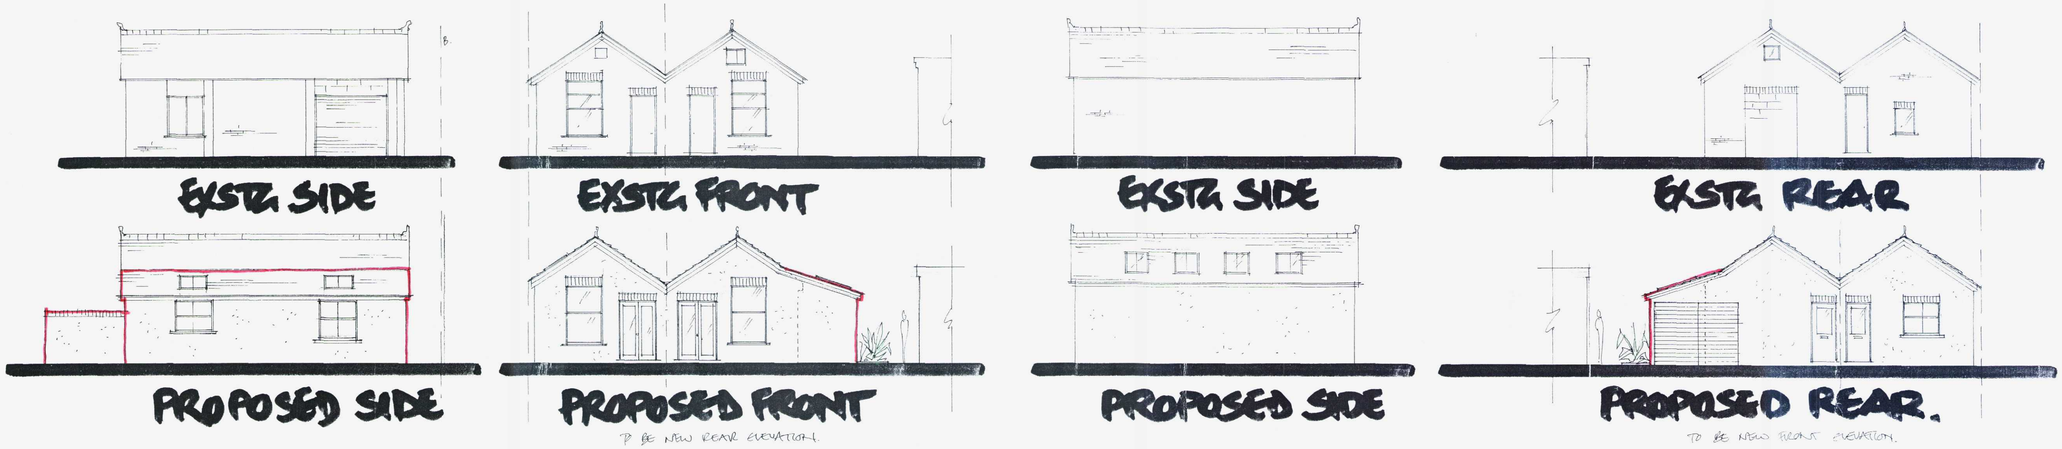
EXSTG SIDE
EXSTG FRONT
EXSTG SIDE
EXSTG REAR
PROPOSED SIDE
PROPOSED FRONT
PROPOSED SIDE
PROPOSED REAR.

NOTES:

1. BRICKWORK REPAIRED TO MATCH ADJACENT COMPLETED DEVELOPMENT & WHITE PAINT FINISHED.
2. SLATE ROOF RETAINED & EXTENDED OVER NEW CONSTRUCTION. DECORATIVE RIDGE TILES RETAINED.
3. LARGE REAR WINDOWS RETAINED AT SAME PROPORTIONS TO KEEP INTEGRITY OF ORIGINAL DESIGN.
4. PLANTING & ENLARGED WALKWAY TO OPEN UP ACCESS AREA & IMPROVE LIGHT & QUALITY.

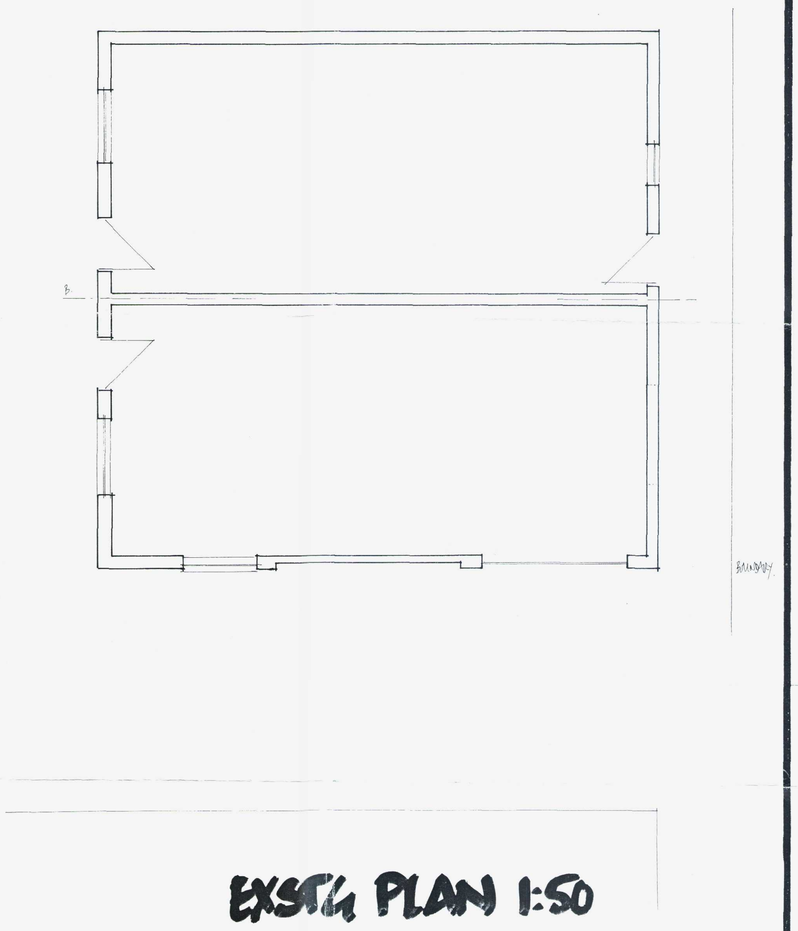

EXSTG PLAN 1:50

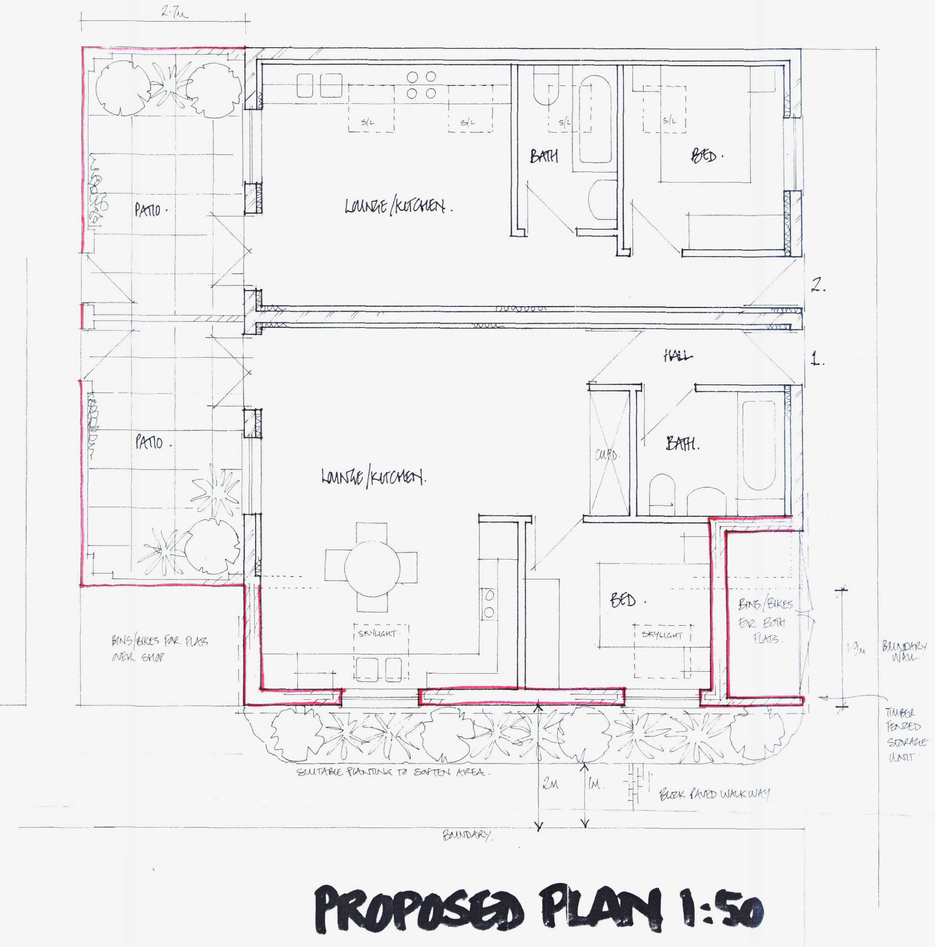

PROPOSED PLAN 1:50

PROPOSED CONVERSION OF EXSTG STORE INTO 2 FLATS.

REVISED SCHEME. 18/04/2010.

ADDRESS: REAR OF 22/24/26 SOUTH ST. TARRING, WORTHING.
CLIENT: MR P. LE. SOUTHERN PROPERTY SOLUTIONS LTD.
DRWGS: EXSTG + PROPOSED PLANS/ELEVS.
SCALE: 1:50 & 1:100. as marked.

DWN: M. NAISH BA(hons)
DEADSPACE DESIGNS
19 VALENCIA RD.
WORTHING
W-SSX BN11 4QD.

DRWG No: DS/LE/WAREHOUSE/01.