

EXISTING

SCALE 1:100 @ A1

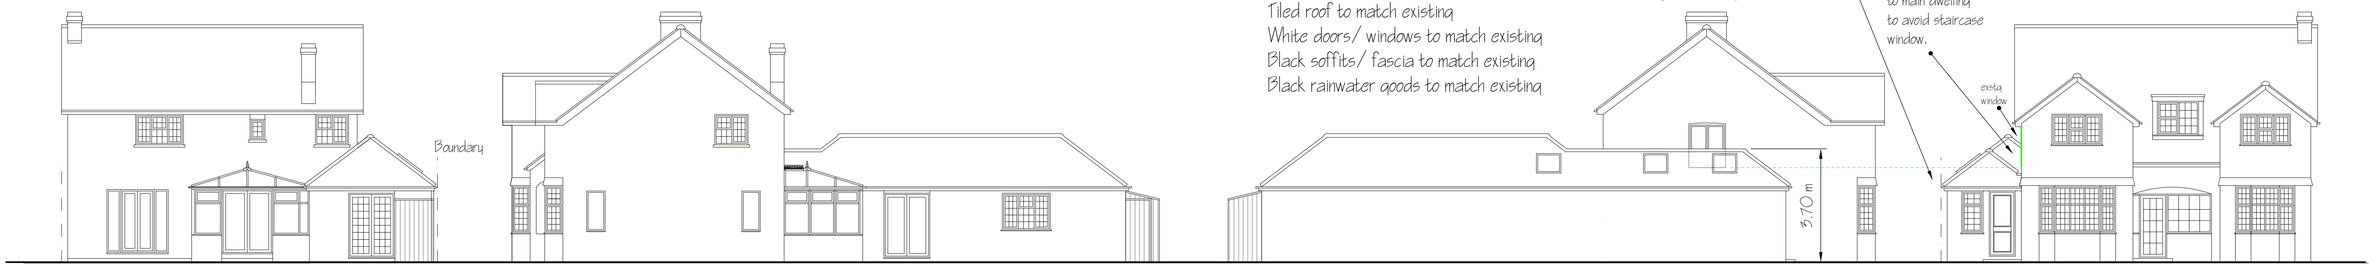

MATERIALS:
Cream painted rendered walls to match existing
Tiled roof to match existing
White doors/ windows to match existing
Black soffits/ fascia to match existing
Black rainwater goods to match existing

Eaves/ guttering not to protrude past boundary.

Roof pitched back to main dwelling to avoid staircase window.

existg window

5.70 m

PROPOSED

SCALE 1:100 @ A1

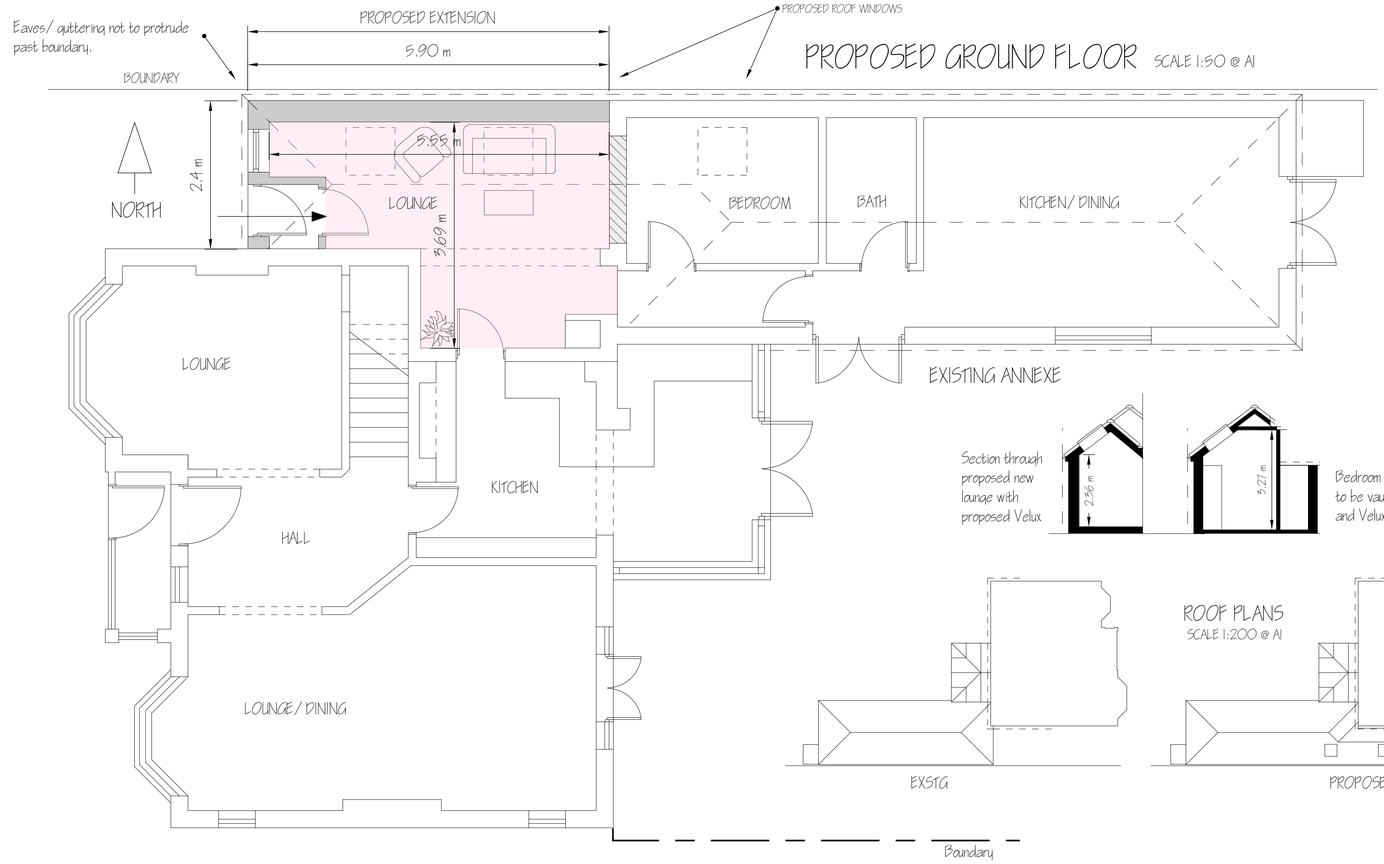

PROPOSED GROUND FLOOR

SCALE 1:50 @ A1

ROOF PLANS
SCALE 1:200 @ A1

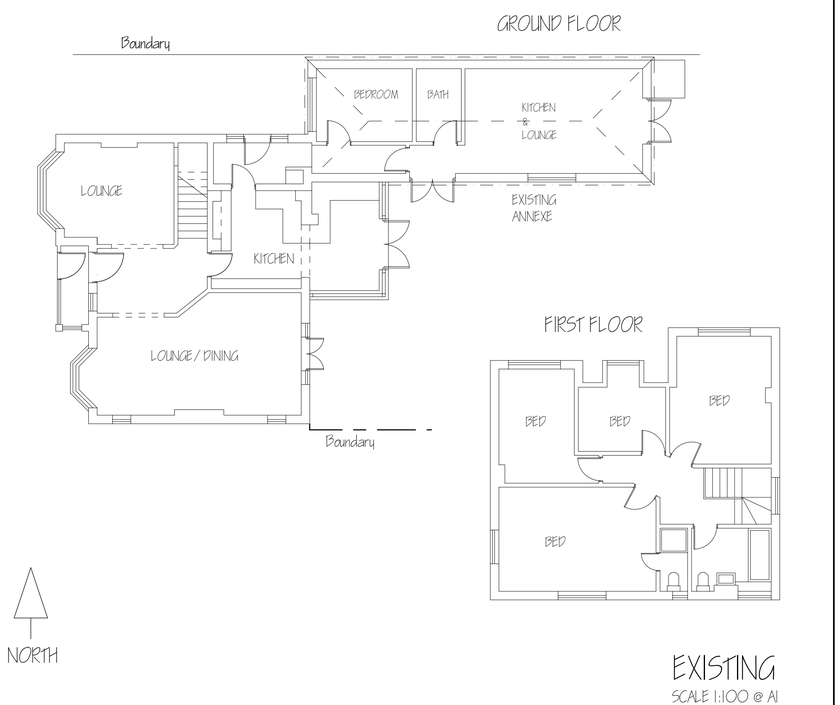

EXISTING

SCALE 1:100 @ A1

deadspace DESIGNS

PROPOSED SIDE EXTENSION WORKS at 40 PEMBROKE AVE . WORTHING . WEST SUSSEX . BN11 5QT

DRAWING: EXISTING & PROPOSED PLANS AND ELEVATIONS

SCALE: AS MARKED . PRINT @ A1

DATE: 01/ 04/ 2023

DRWG No: DS/ PEMBROKEANNEXE/ 01 rev1

1:50 @ A1 paper size 0 1 2 3m

1:100 @ A1 paper size 0 1 2 3 4 5m

1:200 @ A1 paper size 0 1 2 3 4 5 10m