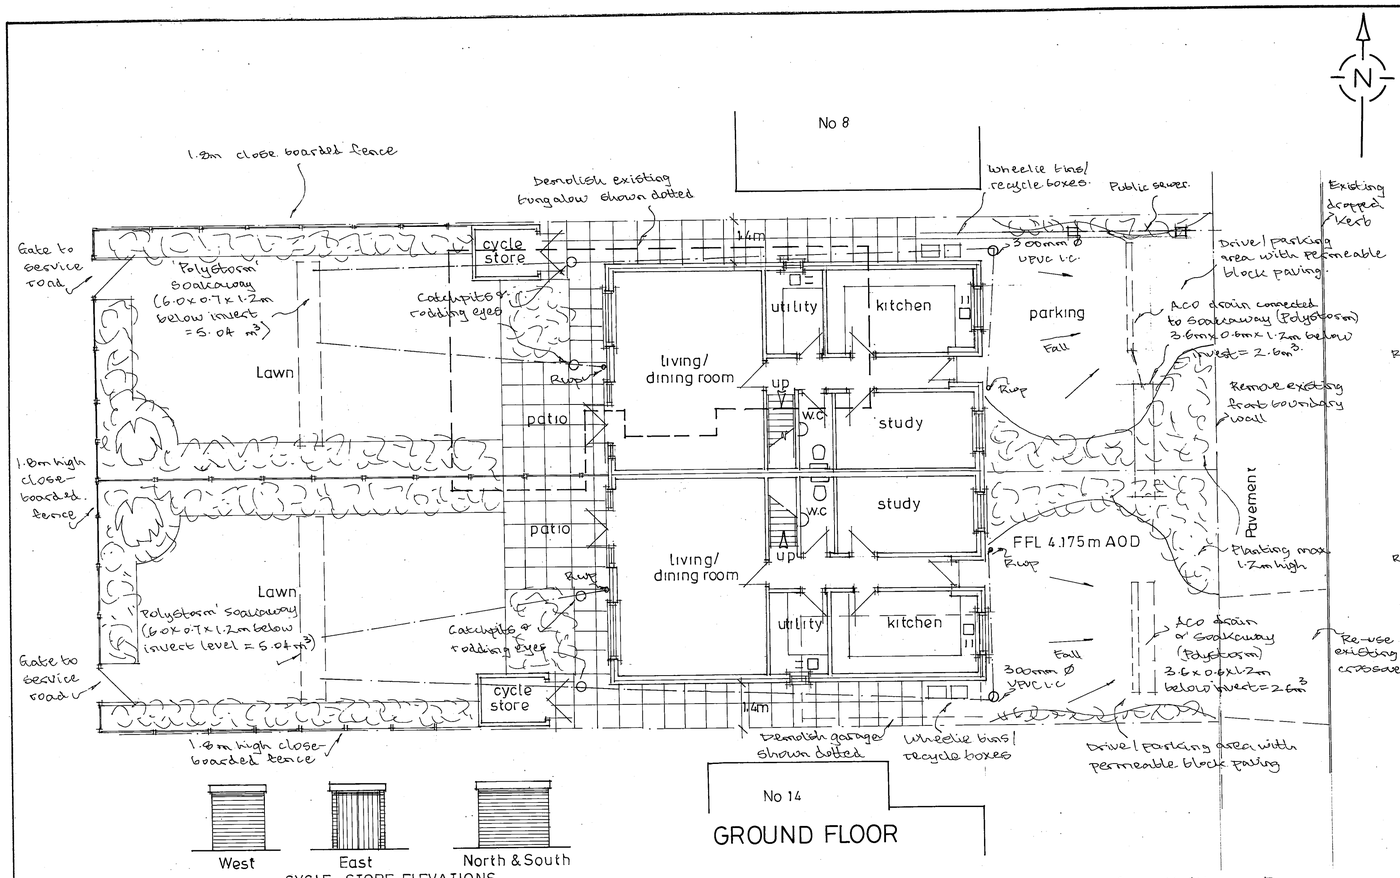

CYCLE STORE ELEVATIONS

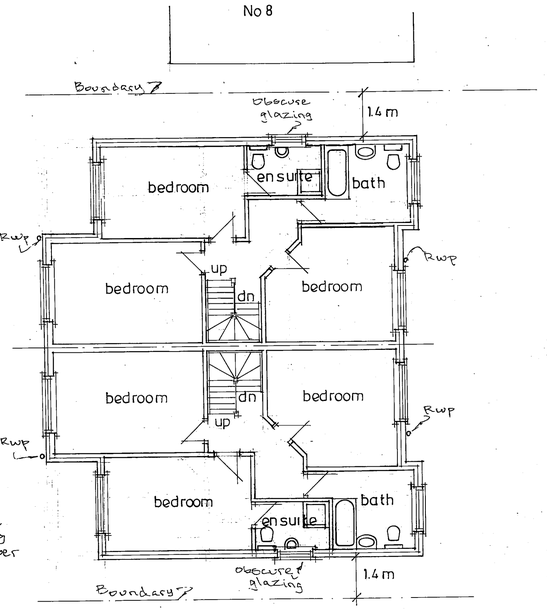

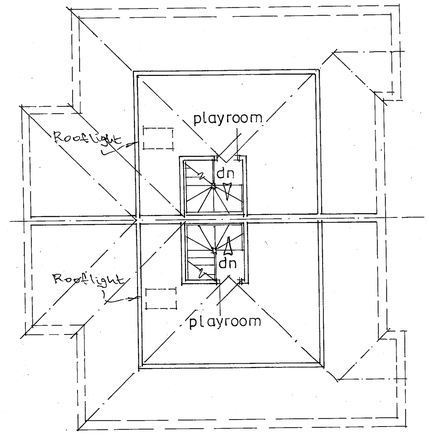

0 10m

Scale bar 1:100

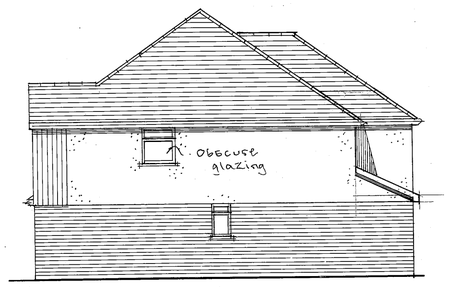

North Elevation



East Elevation

South Elevation

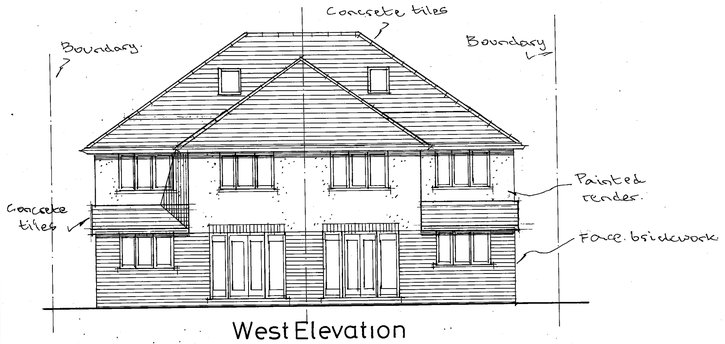

West Elevation

		Front Soakaway repositioned
A	31.3.23	F.E. Revised
	Date	Revisions

© copyright

Client
Mr J. Blankson

Job Title
Proposed Dwellings

Drawing Title
10 Grinstead Lane
Lancing

Scale 1:100

Date | Drawn by

Drg No. 437/02c | Rev. A

841 x 594mm A1