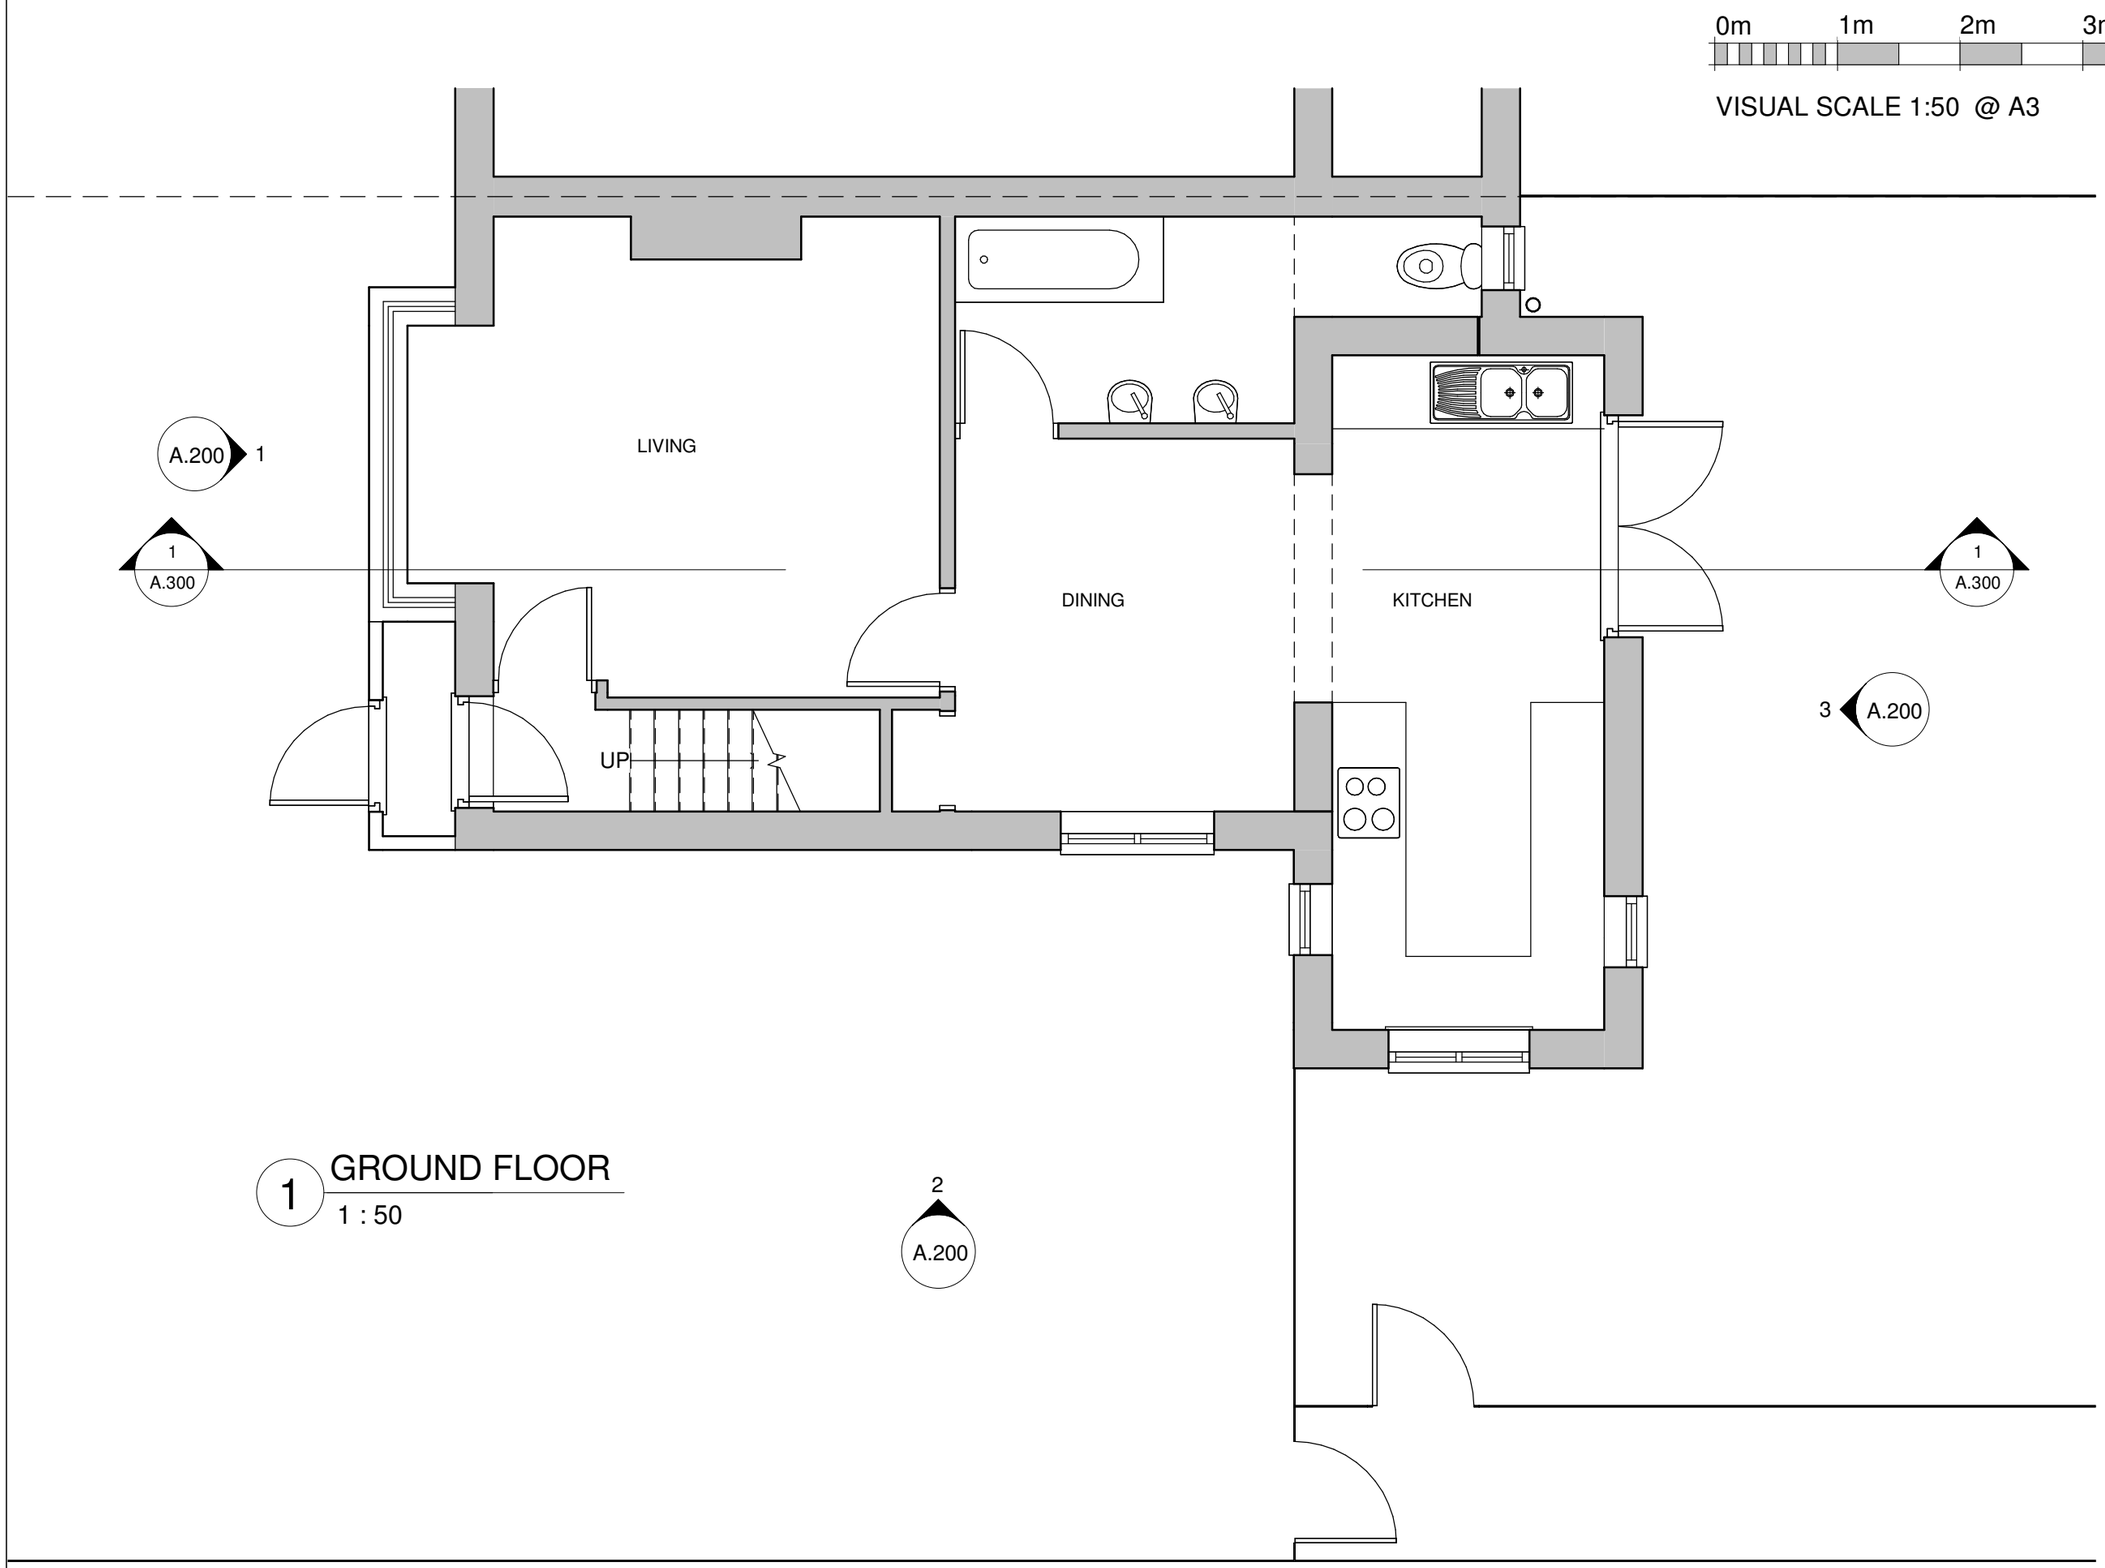

1 GROUND FLOOR
1 : 50

KRONA DESIGN
ARCHITECTURAL DESIGN & DRAFTING
4 Union Place | Worthing | BN11 1LG
info@kronadesign.co.uk | kronadesign.co.uk
Tel: 01903 256150 Mob: 07827 994111

PROJECT
Side Extension

ADDRESS
42 Angola Road
Worthing

TITLE
Existing Ground Floor

CLIENT
Mr & Mrs Green

DRAWN	STATUS	DATE
JLB	Design	22/08/24

SCALE (@ A3)	PROJECT NUMBER
1 : 50	KD.1608

DRAWING NUMBER	REV
A.100	

© KRONA DESIGN