0m 2m 4m 6m 8m 10m

VISUAL SCALE 1:100 @ A3

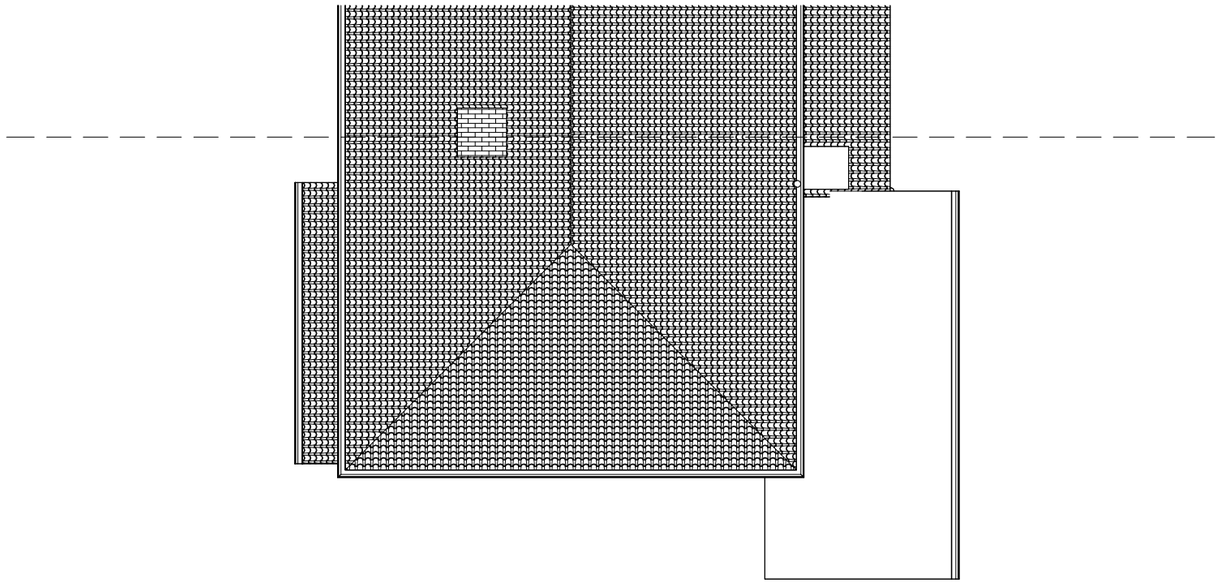

2 ROOF PLAN

1 : 100

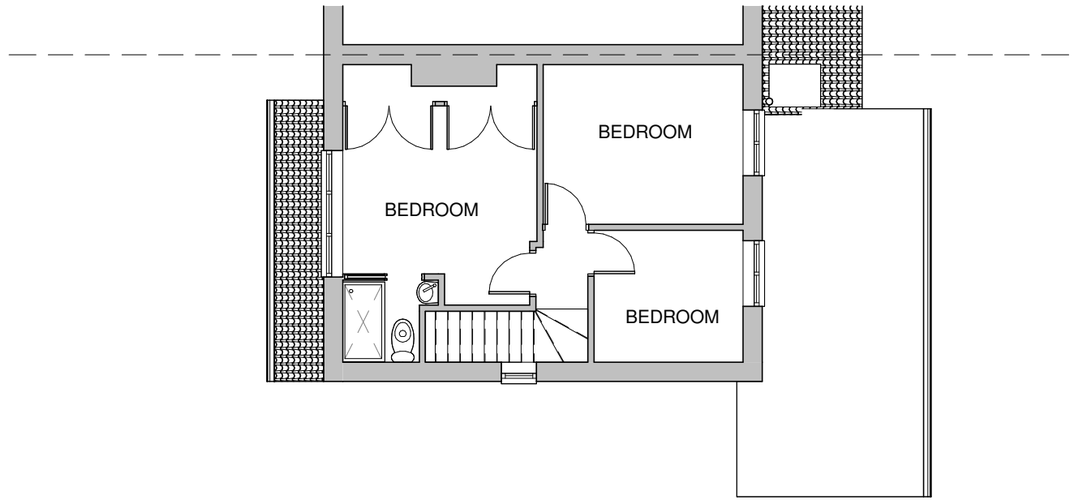


1 FIRST FLOOR

1 : 100

KRONA DESIGN
ARCHITECTURAL DESIGN & DRAFTING
4 Union Place | Worthing | BN11 1LG
info@kronadesign.co.uk | kronadesign.co.uk
Tel: 01903 256150 Mob: 07827 994111

PROJECT

Side Extension

ADDRESS

42 Angola Road
Worthing

TITLE

Existing Plans

CLIENT

Mr & Mrs Green

| DRAWN | STATUS | DATE |
|---|---|---|
| JLB | Design | 22/08/24 |

| SCALE (@ A3) | PROJECT NUMBER |
|---|---|
| 1 : 100 | KD.1608 |

| DRAWING NUMBER | REV |
|---|---|
| A.101 | |

© KRONA DESIGN