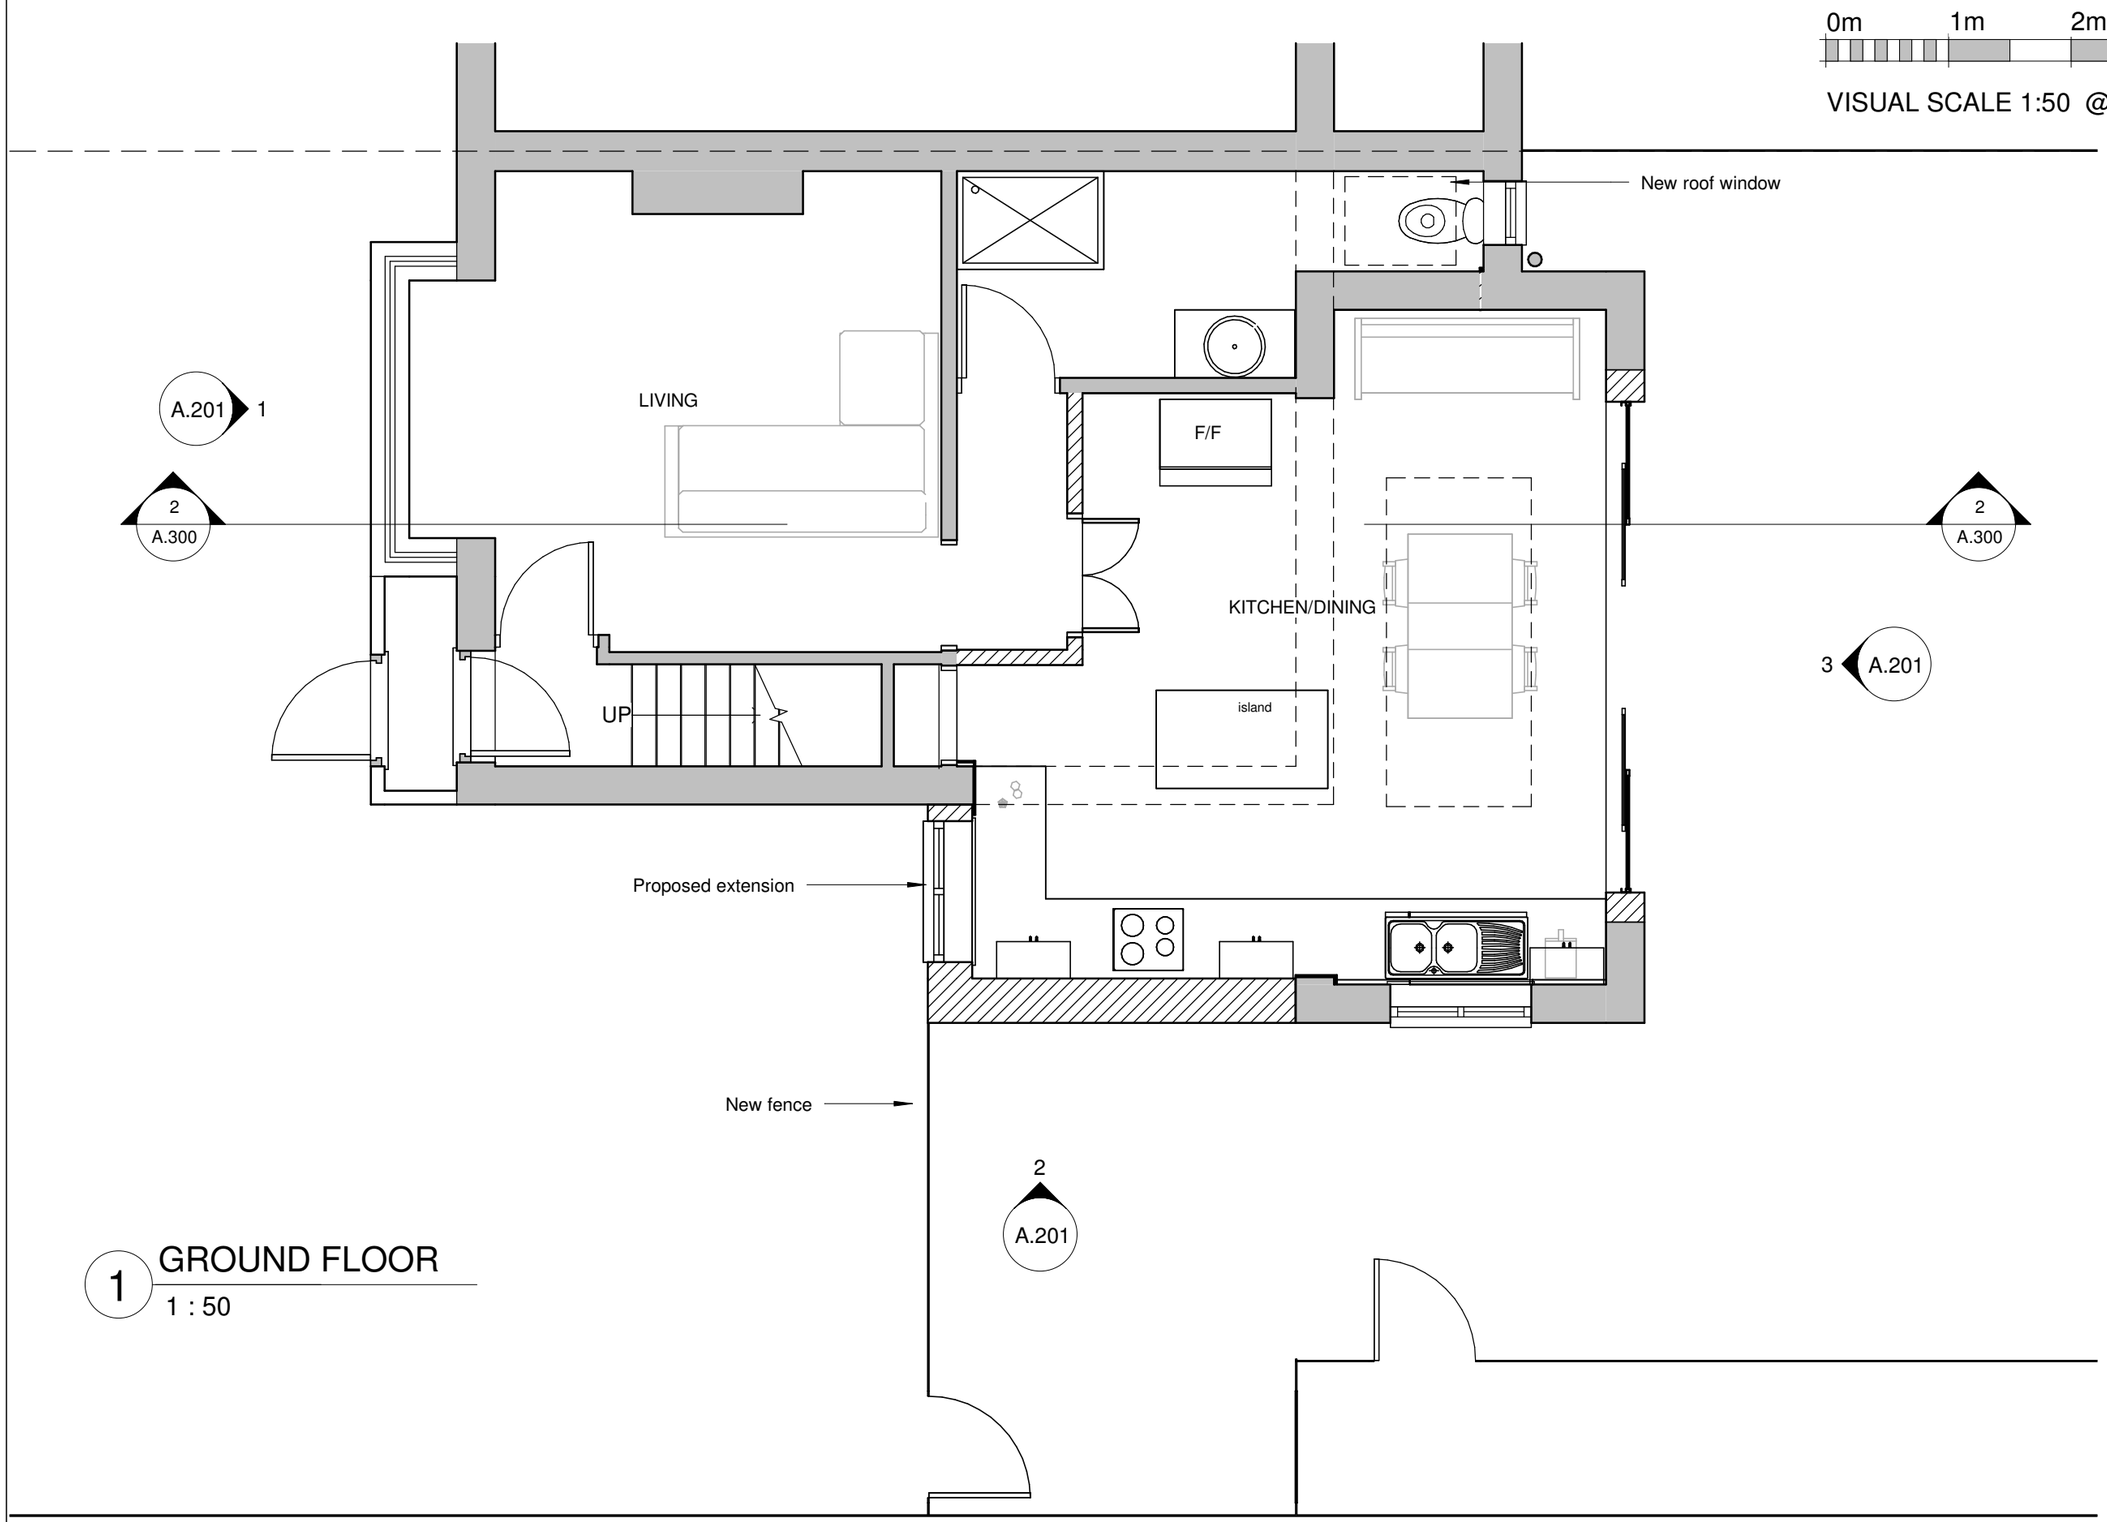

1 GROUND FLOOR

1 : 50

KRONA DESIGN
ARCHITECTURAL DESIGN & DRAFTING
4 Union Place | Worthing | BN11 1LG
info@kronadesign.co.uk | kronadesign.co.uk
Tel: 01903 256150 Mob: 07827 994111

PROJECT

Side Extension

ADDRESS

42 Angola Road
Worthing

TITLE

Proposed Ground Floor

CLIENT

Mr & Mrs Green

DRAWN	STATUS	DATE
JLB	Design	27/08/24

SCALE (@ A3)	PROJECT NUMBER
1 : 50	KD.1608

DRAWING NUMBER	REV
A.102	

© KRONA DESIGN