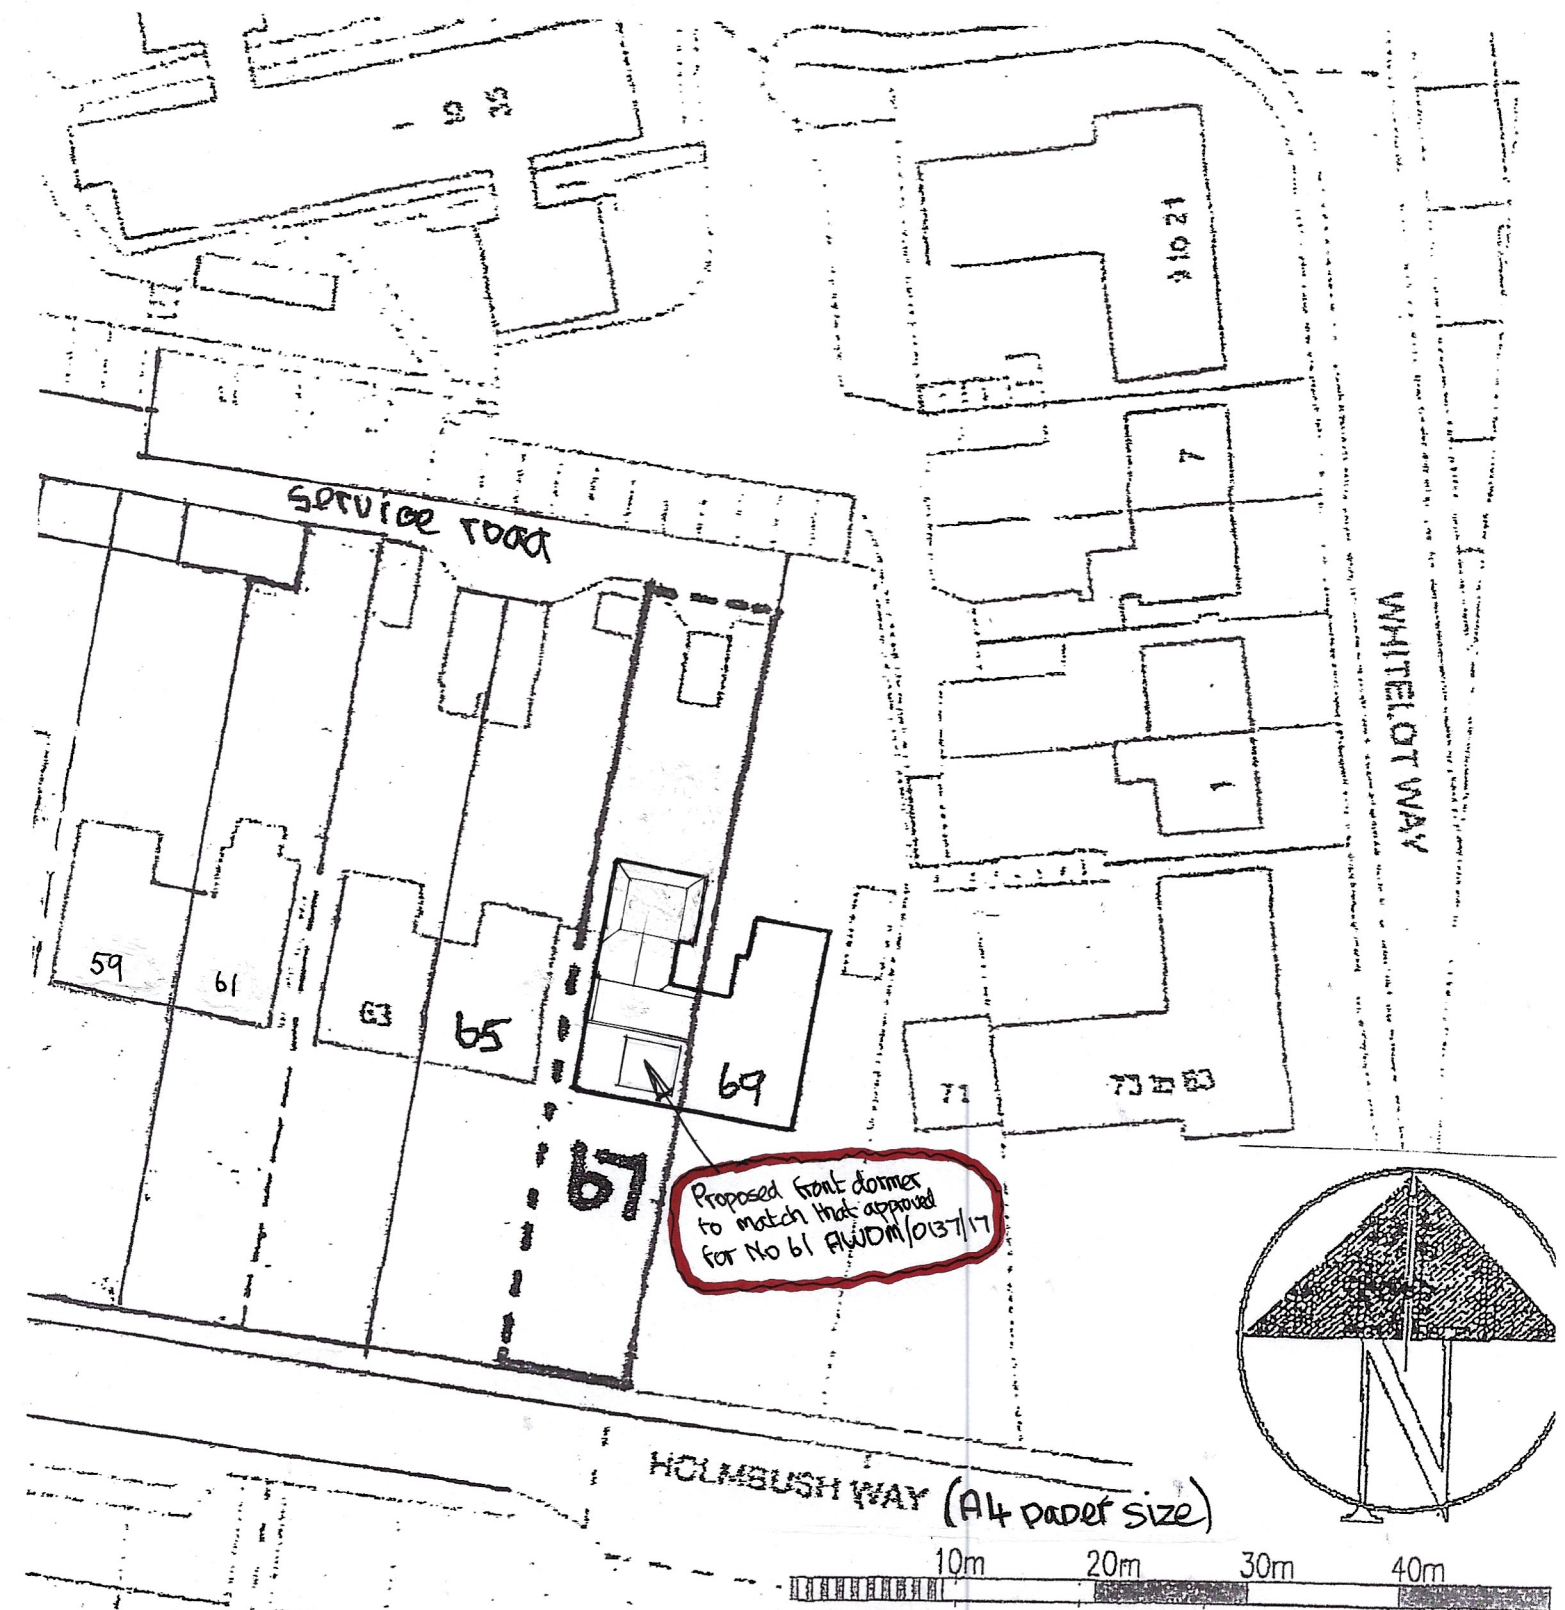

(A4 paper size)

no.	date	by	revision
C	5-24	Ditto	
B	11-24	GJ	Planning update.
A	8-24	GJ	Planning update

project

67, HOLMBUSH WAY
SOUTHWICK
BN42 4YD

title

REAR SINGLE STOREY EXTENSION
SITE PLAN

GRAHAM JOHNSON DESIGNS
134 HOLLINGBURY ROAD
BRIGHTON
EAST SUSSEX BN1 7JD

grahamjohnson134@aol.com

date	scale
7-24	1-500 @A4

drawn	drawing number
G.J.	4440 1/5 REV C

IF IN DOUBT ASK REFER ALL QUERIES TO ISSUING OFFICE FIGURED DIMENSIONS TAKE PREFERENCE OVER SCALED DIMS