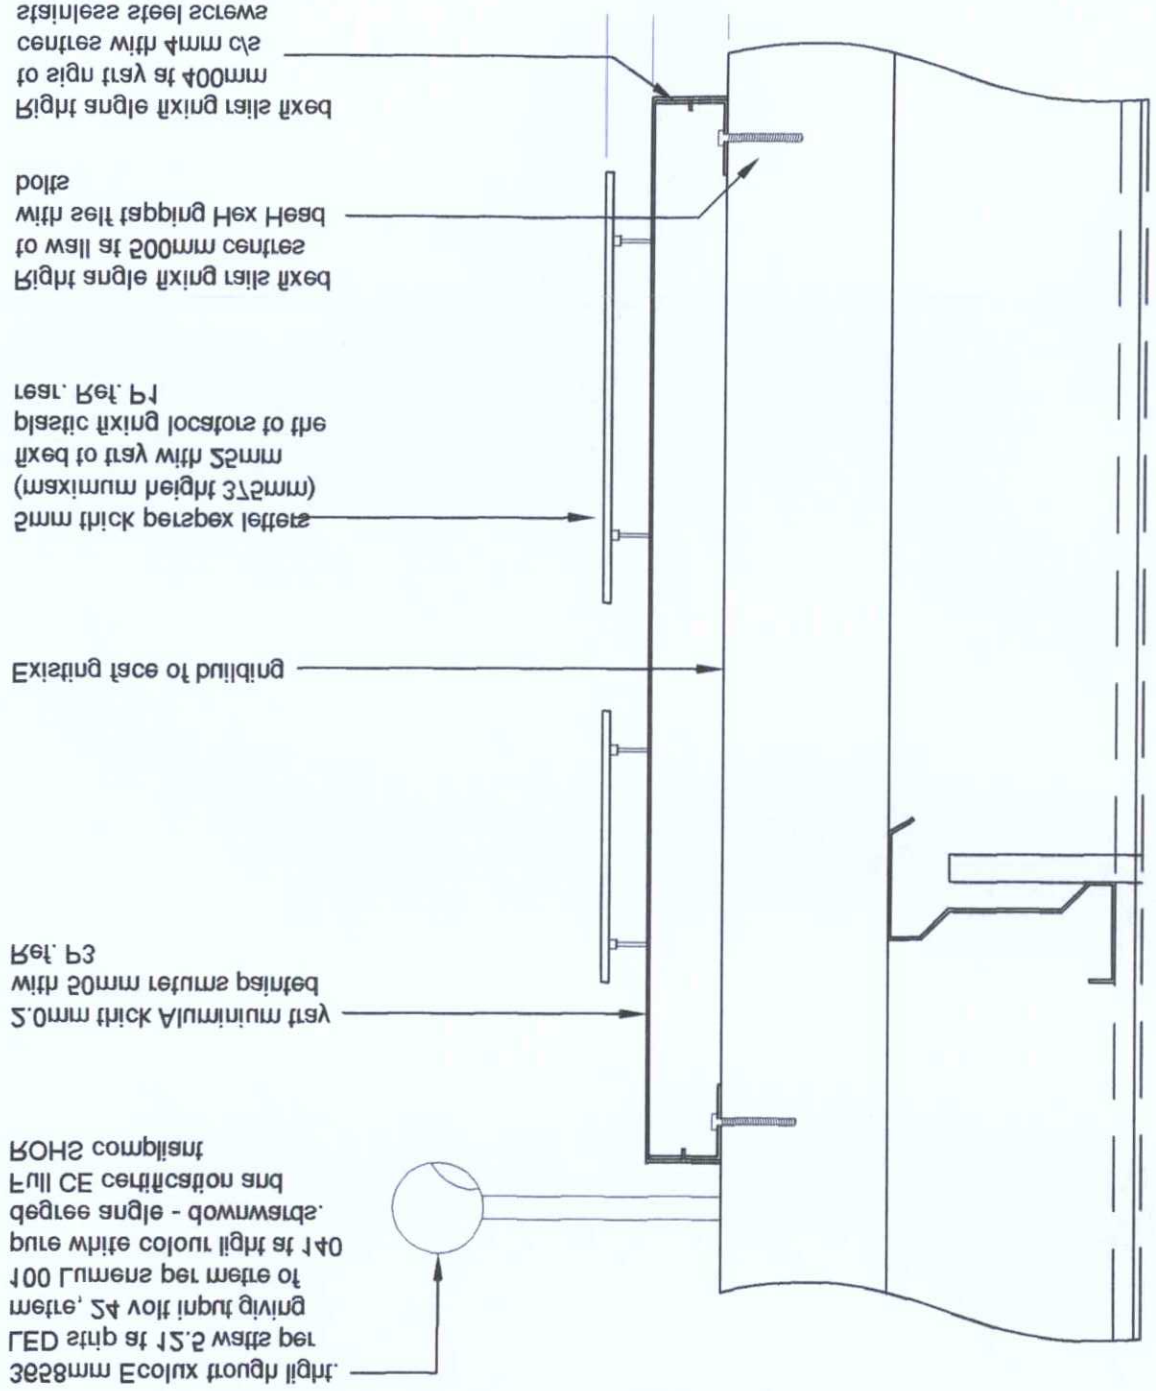

SCALE 1:5

TYPICAL SECTION DETAIL BB

SCALE 1:20

SIGN ELEVATION

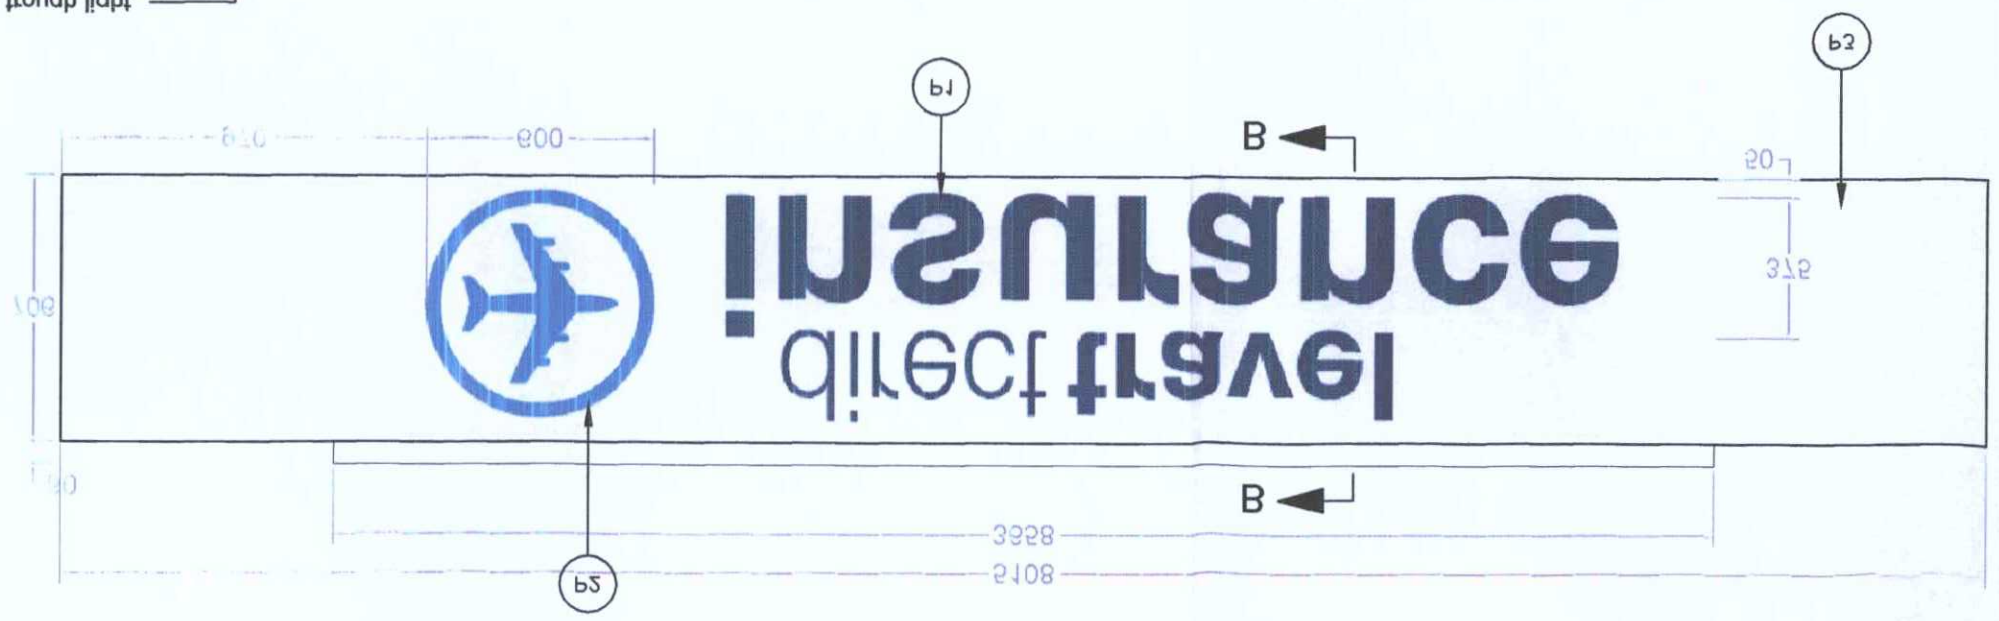

NOTE

SIGNAGE CONSTRUCTION/FINISH DETAILS:

1 No sign to read "direct travel insurance" with logo. The sign to be manufactured and consisting of 2.0mm Aluminium tray size 5108mm X 706mm with 50mm returns sprayed white. Supplied with right angle fixing rails and fixed to existing cladding at 500mm centres with self tapping Hex Head bolts. Set of 5mm thick perspex letters (maximum height 375mm high). Fixed with 25mm plastic fixing locators.

COLOURS

P1 - Blue - Pantone ref. 2945

P2 - Blue - Pantone ref. 2925

P3 - Background - White

REVISIONS

Rev A 24-10-11 Trough light reduced in length

Joynt Construction Ltd

Sussex Chambers 5 Liverpool Terrace Worthing West Sussex BN11 1TA Tel \ Fax: 01903 200335 Email: drawingoffice@joyntconstruction.com Web: www.joyntconstruction.com

CLIENT: DIRECT TRAVEL INSURANCE

BUILDING: UNIT 21 CECIL PASHLEY WAY SHOREHAM AIRPORT WEST SUSSEX BN43 5FF

FLOOR

DRAWING TITLE: CONSTRUCTION DETAILS SIGNAGE

SCALE @ A3: 1:5 1:10	DATE: 28-09-11	REV: A
DRAWN BY: PJN	PROJECT NO: JC\06418	
DRAWING NO: 06418-102	REVISION DATE: 24-10-11	

DO NOT SCALE
NO DIMENSIONS SHOULD BE SCALED FROM THIS DRAWING
CONTRACTORS MUST VERIFY ALL DIMENSIONS BEFORE STARTING WORK AND ANY DISCREPANCIES ARE TO BE REPORTED TO JOYNT CONSTRUCTION LTD

CONSENT OF JOYNT CONSTRUCTION LTD
THIS DRAWING MAY NOT BE COPIED (IN WHOLE OR IN PART) RETAINED OR DISCLOSED WITHOUT THE PRIOR WRITTEN
© COPYRIGHT NOTICE

ADUR DISTRICT COUNCIL
PLANNING DIVISION
PLAN NO. AWDM/0747/11
DATE 27 OCT 2011
RECEIVED