

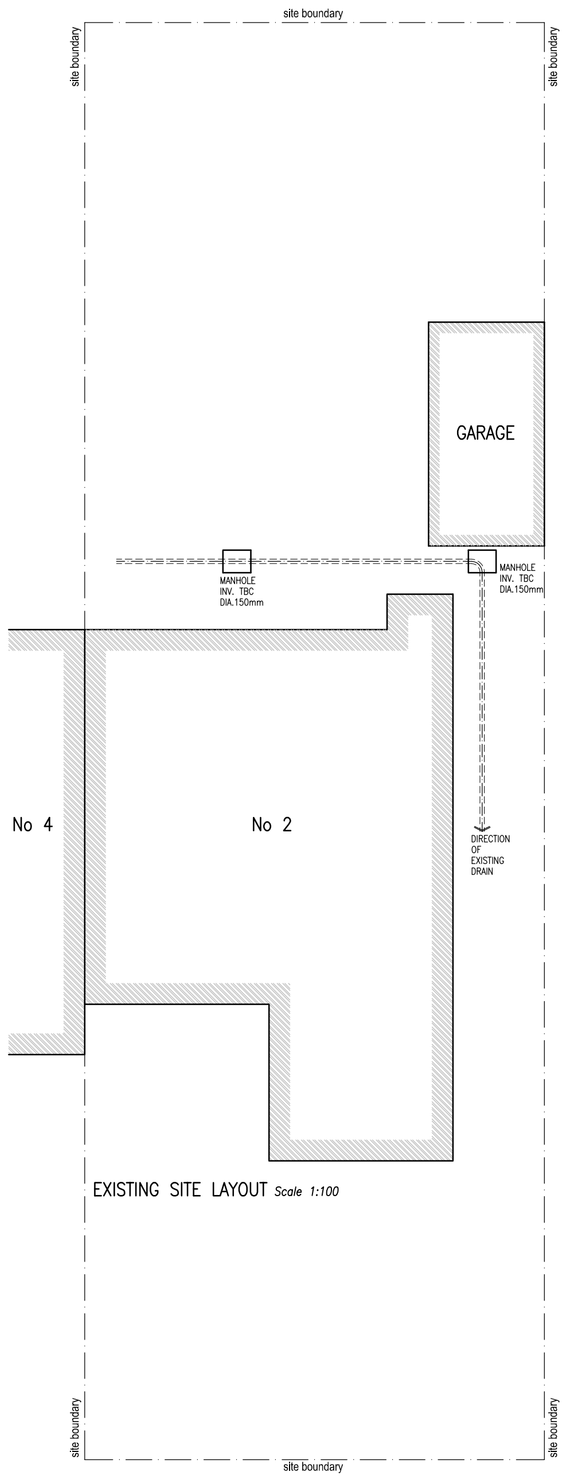

EXISTING SITE LAYOUT *Scale 1:100*

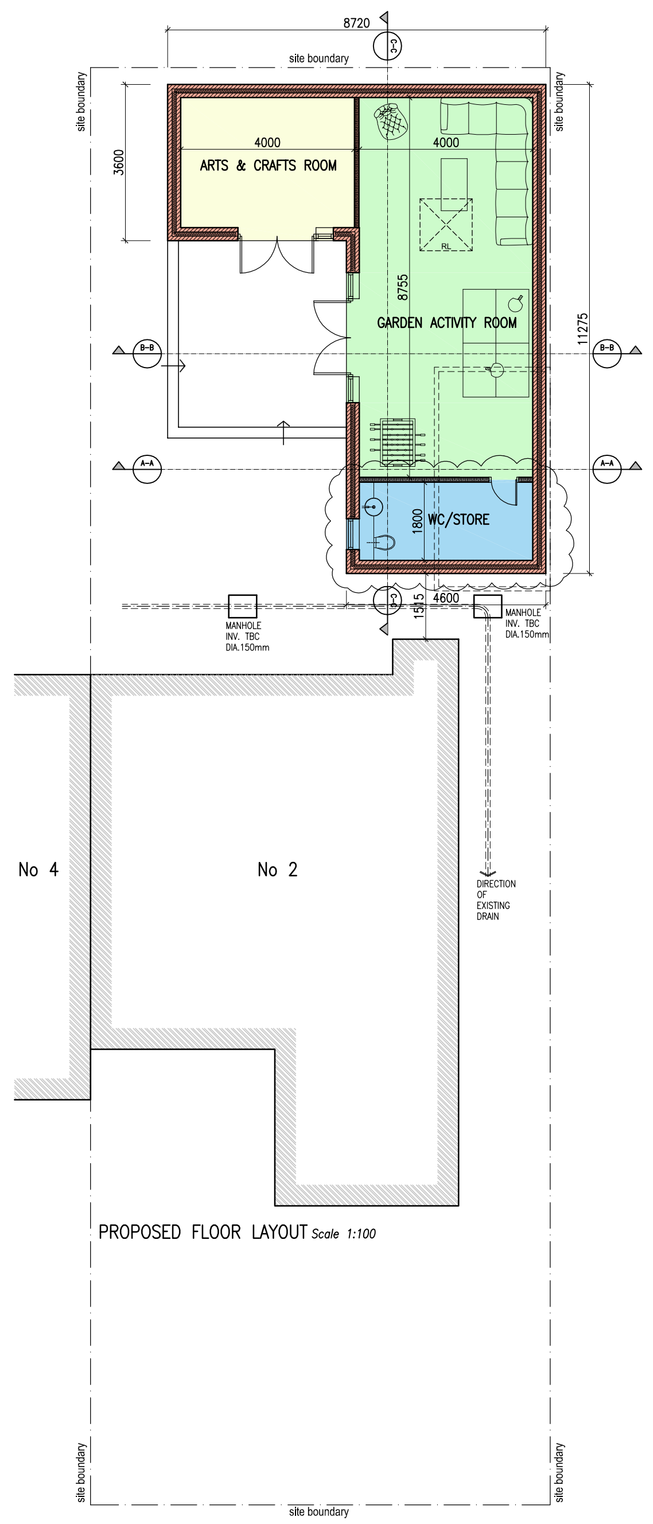

PROPOSED FLOOR LAYOUT *Scale 1:100*

0 1 2 3 4 5

Scale Bar 1:100

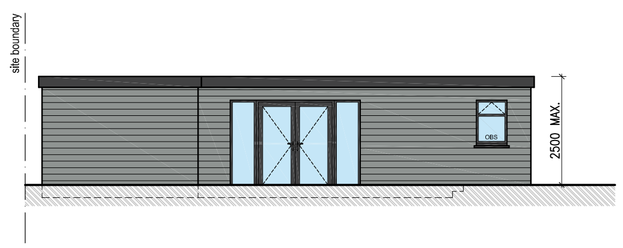

Side Elevation (North)

PROPOSED ELEVATIONS *Scale 1:100*



Side Sectional Elevation (North)

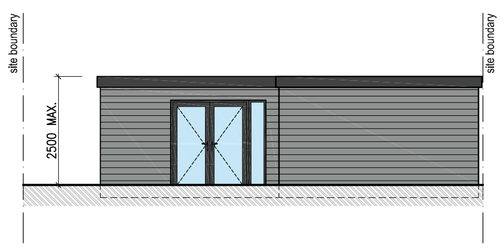

Front Elevation (West)

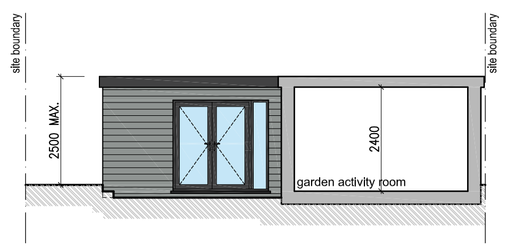

Sectional Front Elevation (West)

Copyright reserved.
This drawing may only be used for the client and location specified in the title block. It may not be copied or disclosed to any other third party.

1. The works shown have been drawn for submission to the local planning authority and are not to be used for construction.
2. No works shall commence until planning approval has been given by the local authority.
3. No works to commence without either full plans building control approval or a building notice served with the local authority.
4. The dimensions indicated are approximate and subject to site checks by the contractor prior to commencement.
5. I accept no responsibility for any unknown factors which either preclude the works from construction or add additional costs, ie location of public sewers and underground services, abnormal foundation designs, due to trees, ground conditions or any underground structure or obstruction. condition of the existing building.

Notes

REV	DESCRIPTION	DATE
A	SHOWER REMOVED - BUBBLED	18-10-20
-	INITIAL APPLICATION	13-10-20

CLIENT
MISS J HEAL & MISS B PARRY-EVANS

PROJECT
2 THE CLOSE
SHOREHAM
EAST SUSSEX, BN43 5AH

DRAWING
EXISTING SITE LAYOUT, PROPOSED SITE LAYOUT & PROPOSED ELEVATIONS

STATUS
APPLICATION

SCALE	DATE	DRG No	REVISION
1:100	OCTOBER 2020	3355/06	A