ARIEL COURT FIRST & SECOND FLOOR LANDING WINDOWS

PROPOSED:

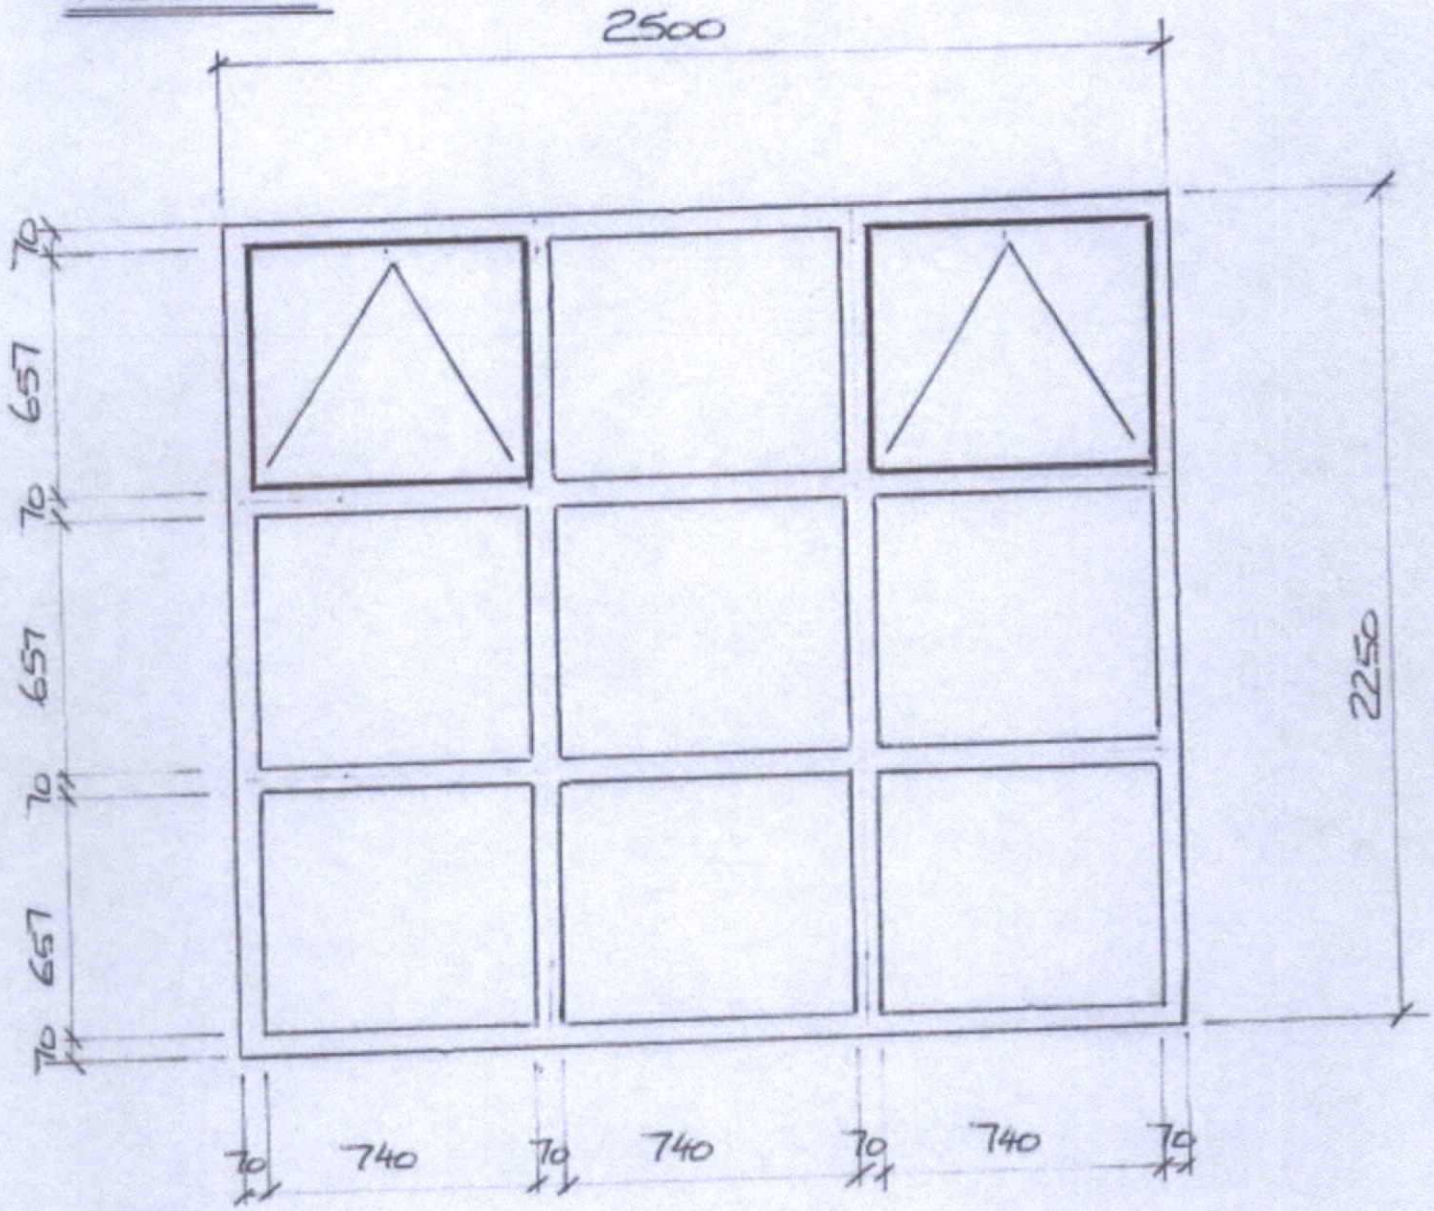

PROPOSED: WHITE UPVC

DOUBLE GLAZED - TOUGHENED OBSURED GLASS

1:20

ADUR & WORTHING PLANNING SERVICES	
PLAN	AWDM/ 0208/18
DATE VALID	15 FEB 2018