ARIEL COURT FIRST & SECOND FLOOR LANDING WINDOWS

EXISTING

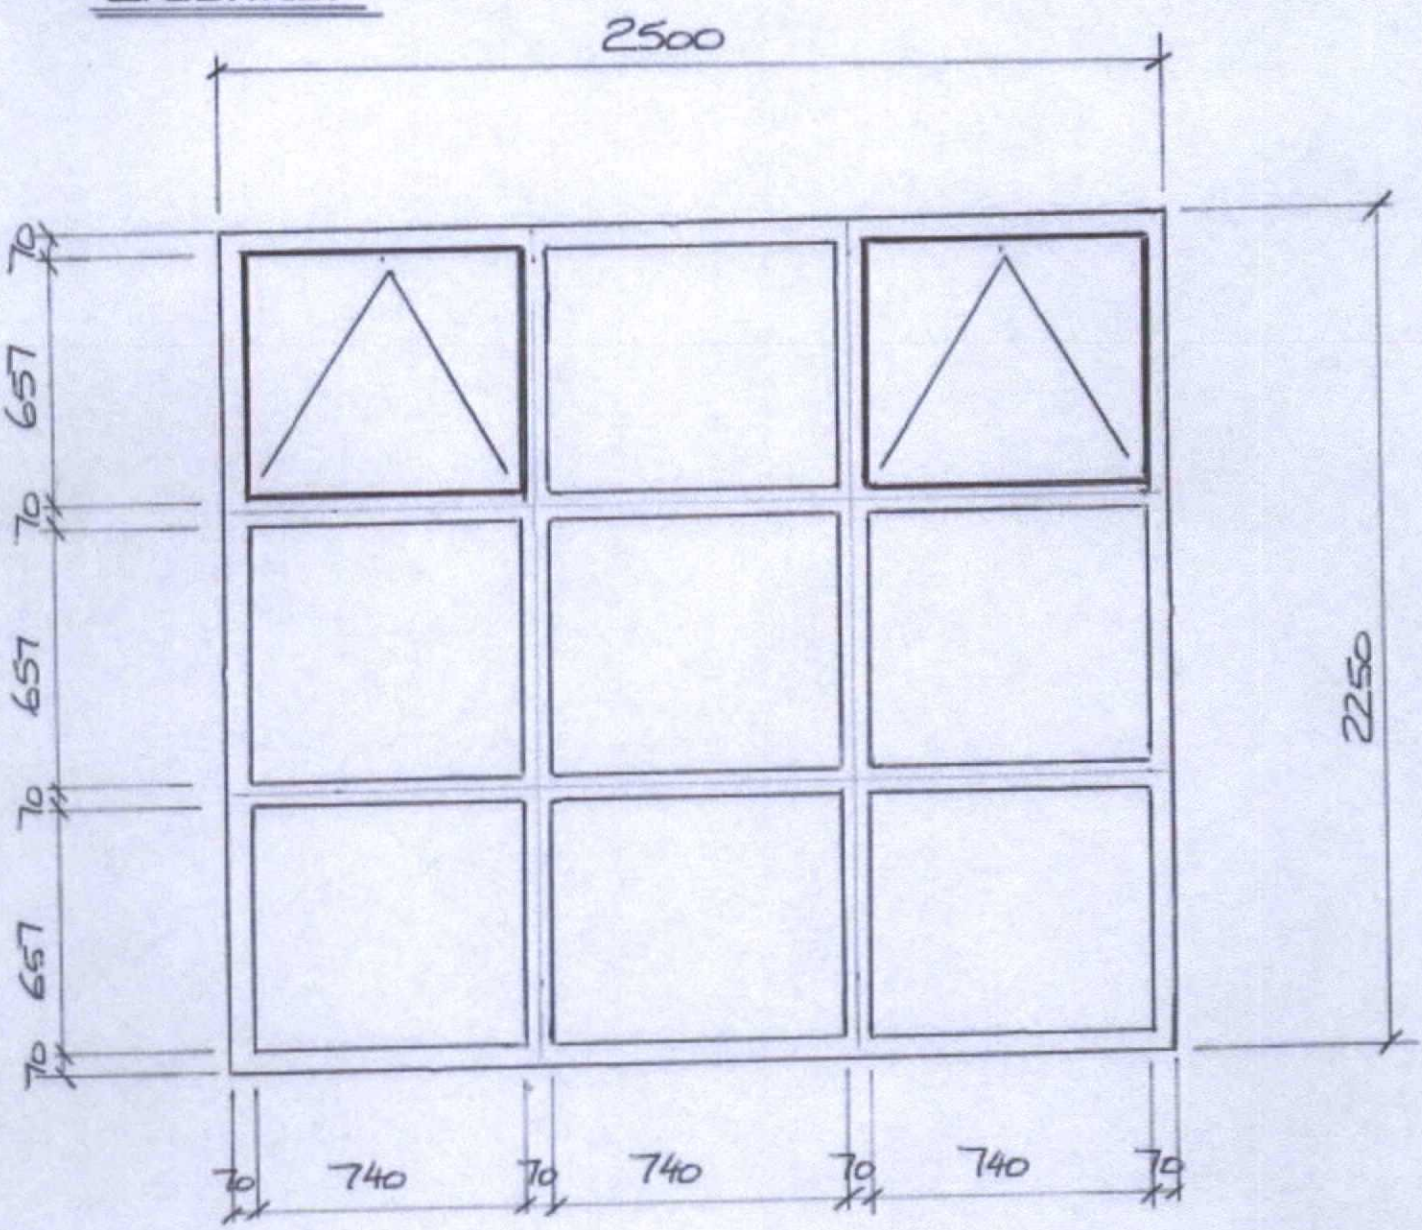

EXISTING: BROWN WOOD -
SINGLE GLAZED - OBSCURED GLASS

1:20

ADUR & WORTHING PLANNING SERVICES	
PLAN	AWDM/0208/18
DATE VALID	15 FEB 2018