


South West Elevation




South East Elevation




North East Elevation

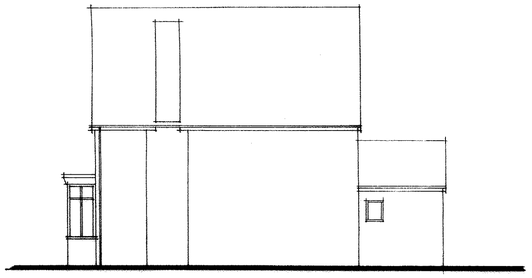

North West Elevation

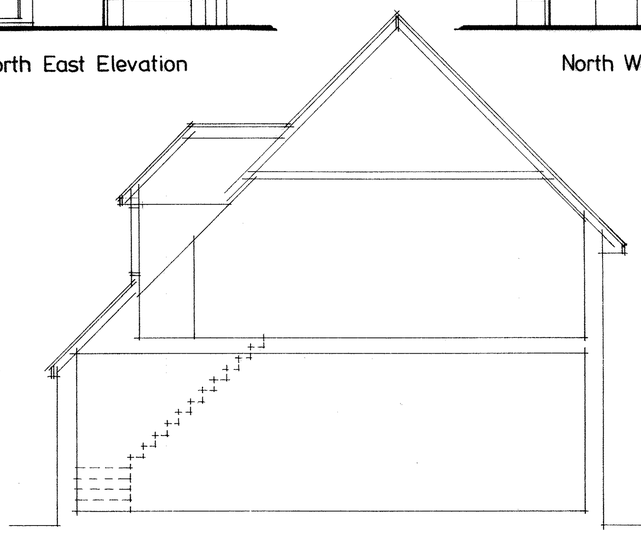


Section

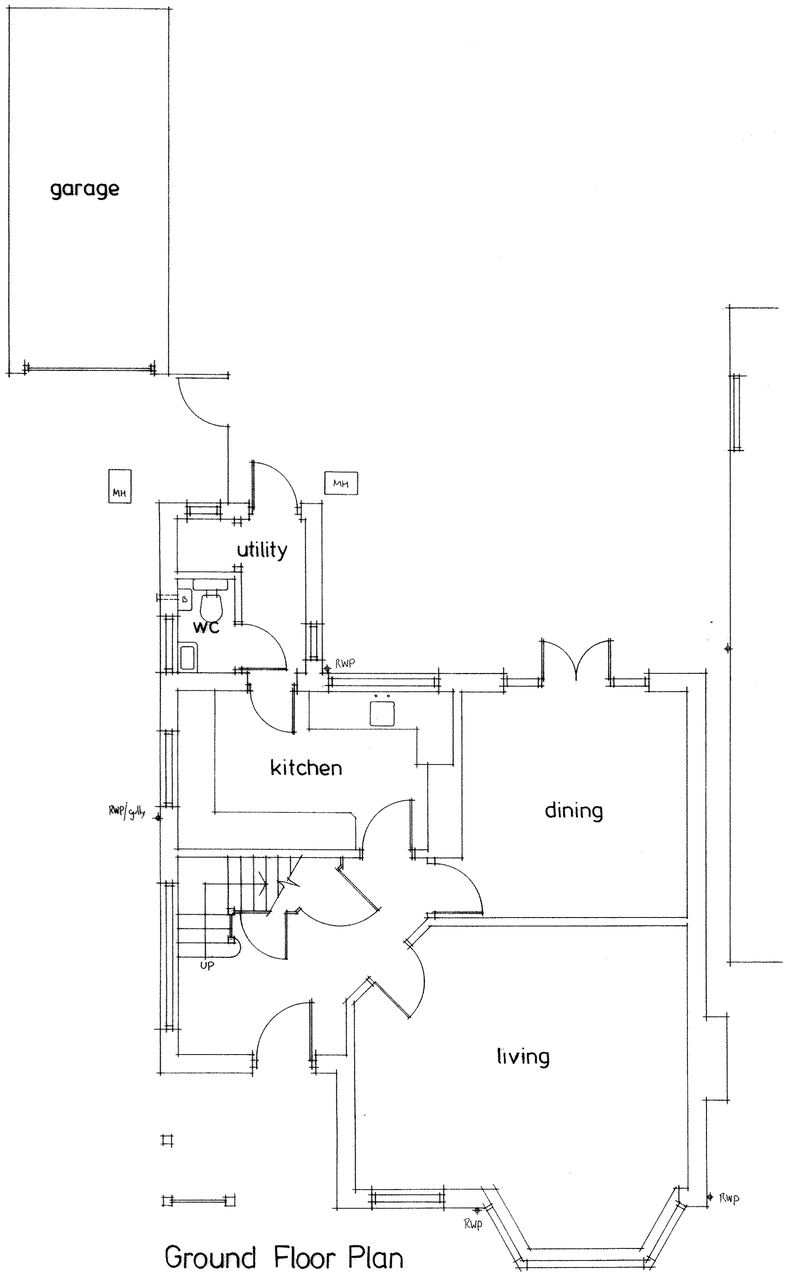


Ground Floor Plan

A1 PAPER SIZE SCALE 1:50 0 1 2 3 4 5

1:100 0 1 2 3 4 5 6 7 8 9 10

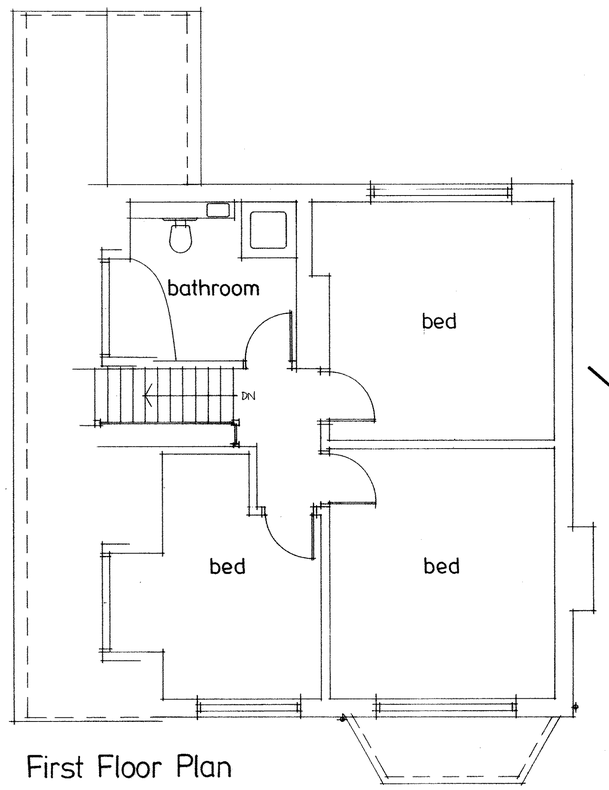

First Floor Plan

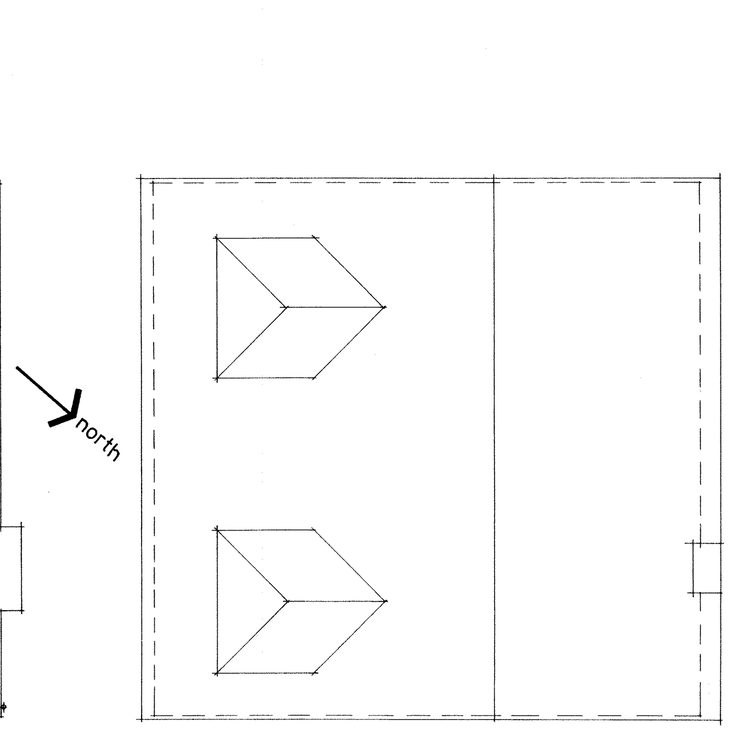

Roof Plan

Do not scale from this drawing all dimensions must be checked on site. This drawing is the sole copyright of Insite Planning Ltd.

Insite Planning Ltd
5 Beechwood Avenue
Brighton, East Sussex
BN1 8ED
Tel: 01273 558118
Email: insiteplanning@yahoo.co.uk

Client:

Job:
65 Cross Road
Southwick

Existing Floor Plans and Elevations

Date: Oct 2016 Scale: 1:50, 1:100

Drawing No. 1652/2029