



South West Elevation


South East Elevation

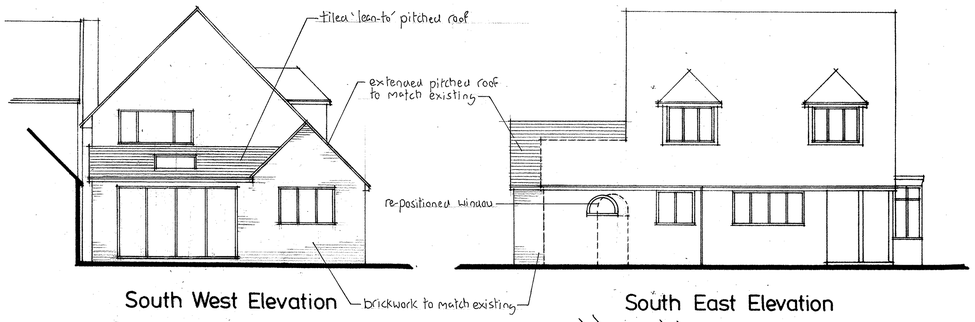


North East Elevation

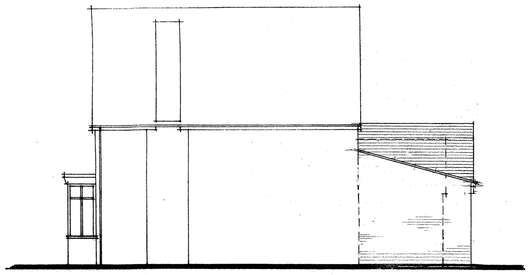


North West Elevation

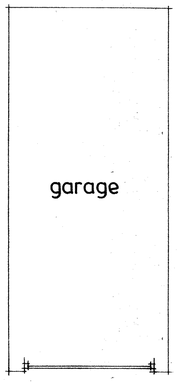

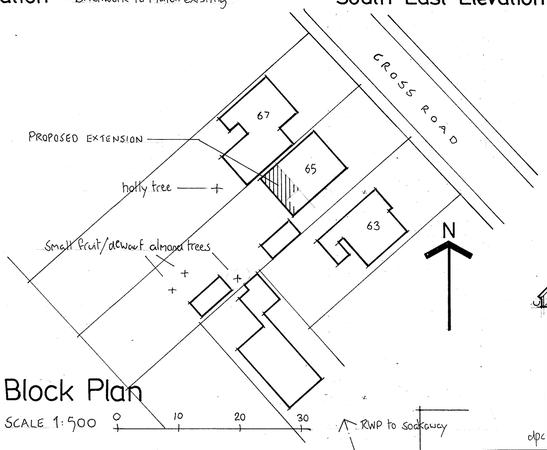


Block Plan


SCALE 1:500

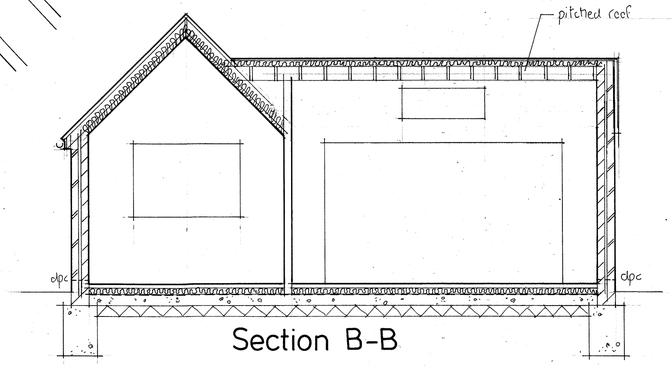

Section B-B

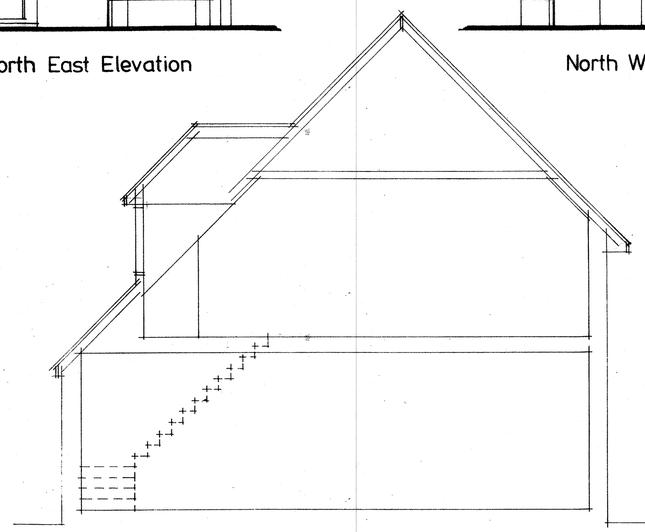


Section

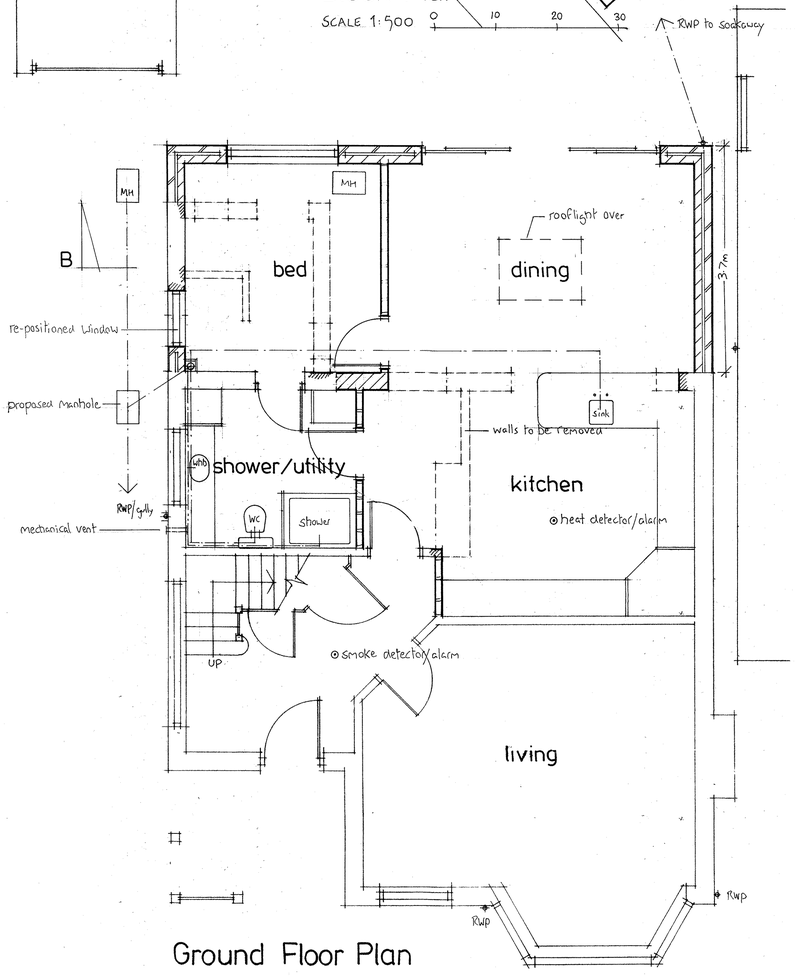


Ground Floor Plan

A1 PAPER SIZE SCALE 1:50 0 1 2 3 4 5

1:100 0 1 2 3 4 5 6 7 8 9 10

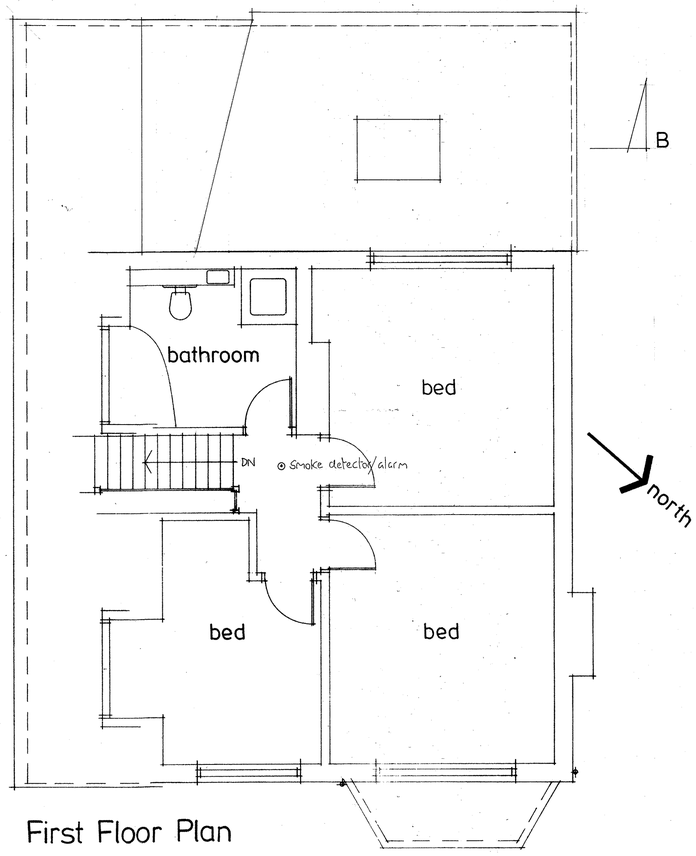

First Floor Plan

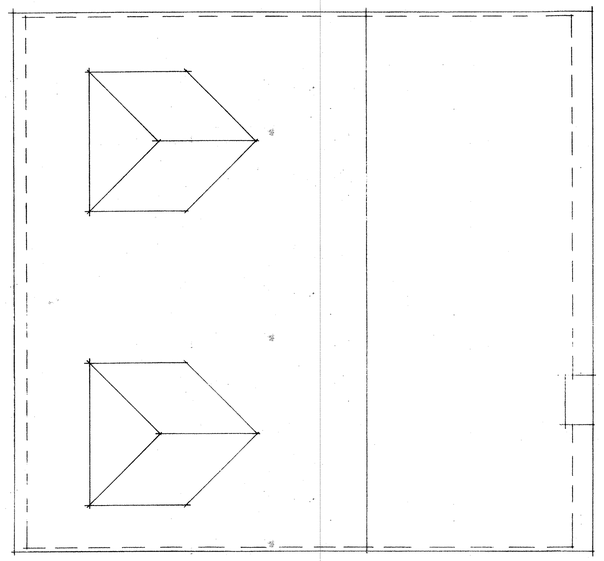

Roof Plan

REVISIONS

REV 'A' 23.2.17
Proposed roof and doors amended.

REV 'B' 13.4.17
Drg Completed ready for the Bldg Regs Application.

REV 'C' 1.6.17
Trees shown on Block Plan.

REV 'D' 2.2.18
Lean-to pitched roof shown over extension
South-East elevation window re-positioned
Utility, kitchen layout amended

THIS DRAWING TO BE READ WITH DRG Nº 1652/2029 and 1652/2045, SPECIFICATION NOTES AND STRUCTURAL ENGINEERS CALCULATIONS

Do not scale from this drawing all dimensions must be checked on site. This drawing is the sole copyright of Insite Planning Ltd.

Insite Planning Ltd
5 Beechwood Avenue
Brighton, East Sussex
BN1 8ED
Tel: 01273 558118
Email: insiteplanning@yahoo.co.uk

Client:

Job:
65 Cross Road
Southwick

Proposed Single Storey Rear Extension

Date: Feb 2017 Scale: 1:50, 1:100

Drawing No. 1652/2060D