Maisonette - 1BedWCM
NSS 1B2P
1.5m² storage

Plots 87-AS, 89-OP



Front Elevation



Side Elevation

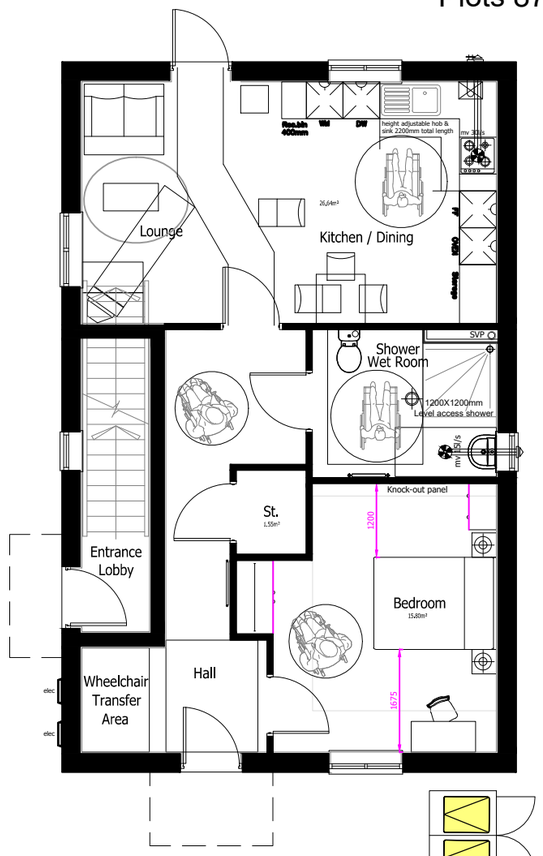

Ground Floor

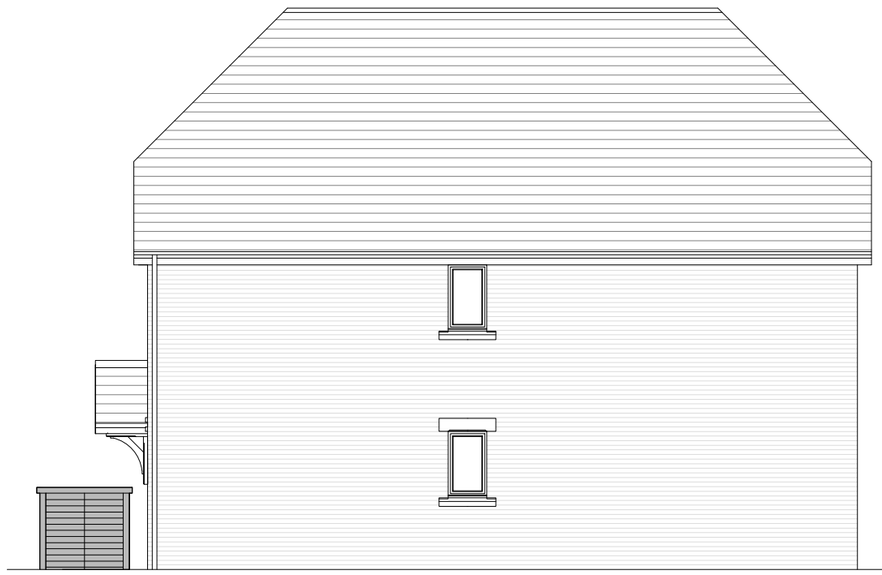

Rear Elevation



Side Elevation

0 5m

Scale
1:100

Rev		Date
-	-	-
-	-	-
-	-	-

PERSIMMON
Together, we make a home

Persimmon Homes Thames Valley
Persimmon House, Knoll Road,
Camberley, Surrey GU15 3TQ
Tel: 01276 808080

Site:
West Street,
Sompting,
West Sussex

Date: Jan. 2022

Scale: 1:100 @ A3

Drg No: 601_PL_1BWCM_BIN_01

Drawing Title:
1BWCM Elevations & Plan
Lockable External Bin Storage Unit

Drawing Status:
SUBMITTED

Drawn by: AT

Checked by: RC

Rev: -