

DO NOT SCALE FROM THIS DRAWING




South Elevation

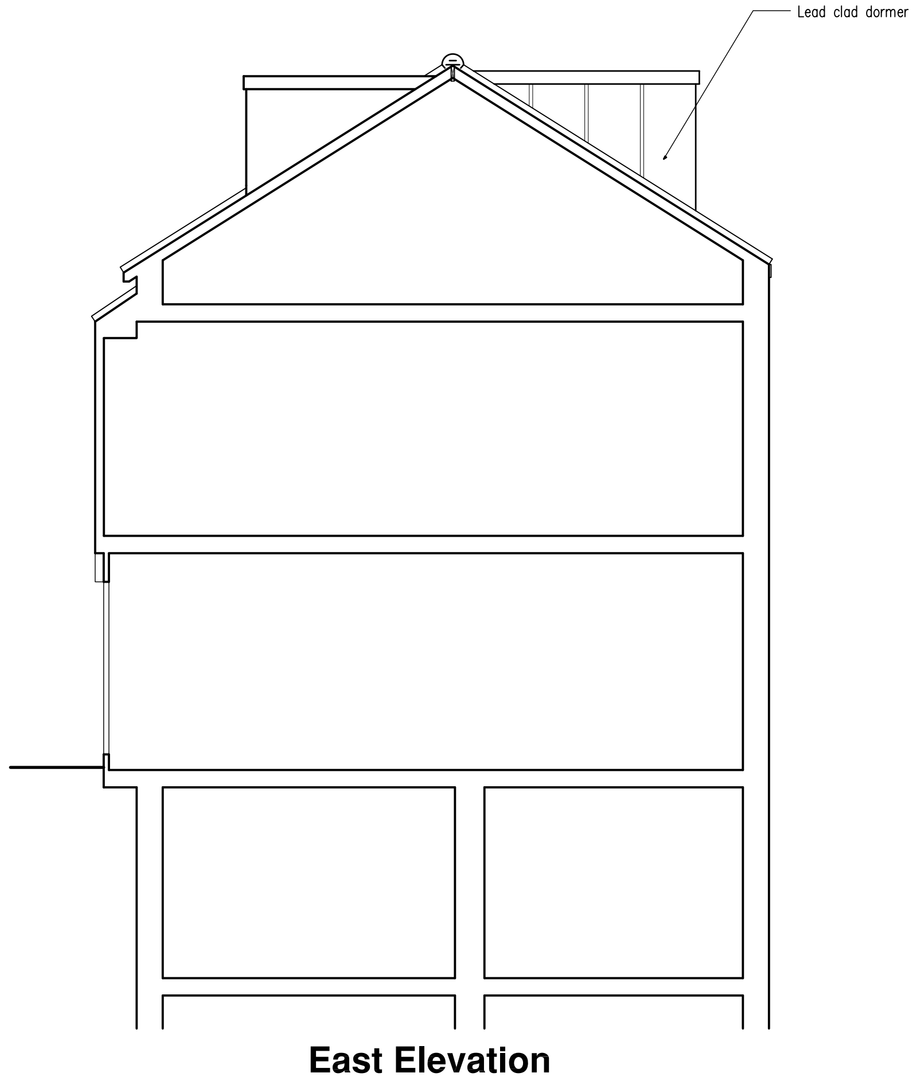


East Elevation

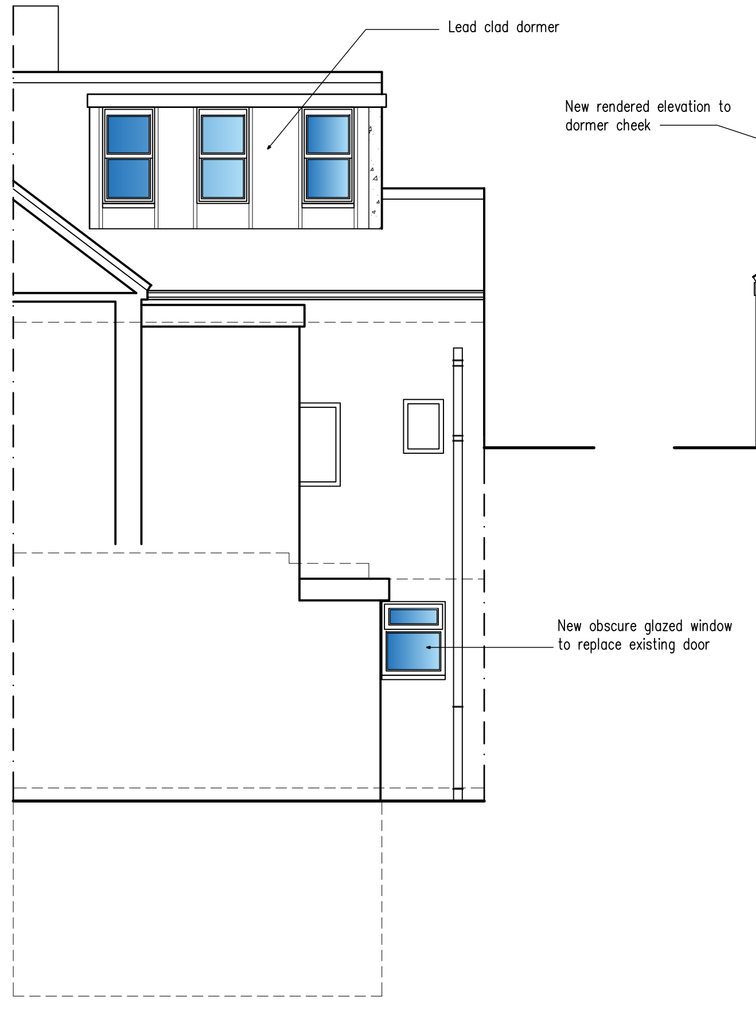


North Elevation

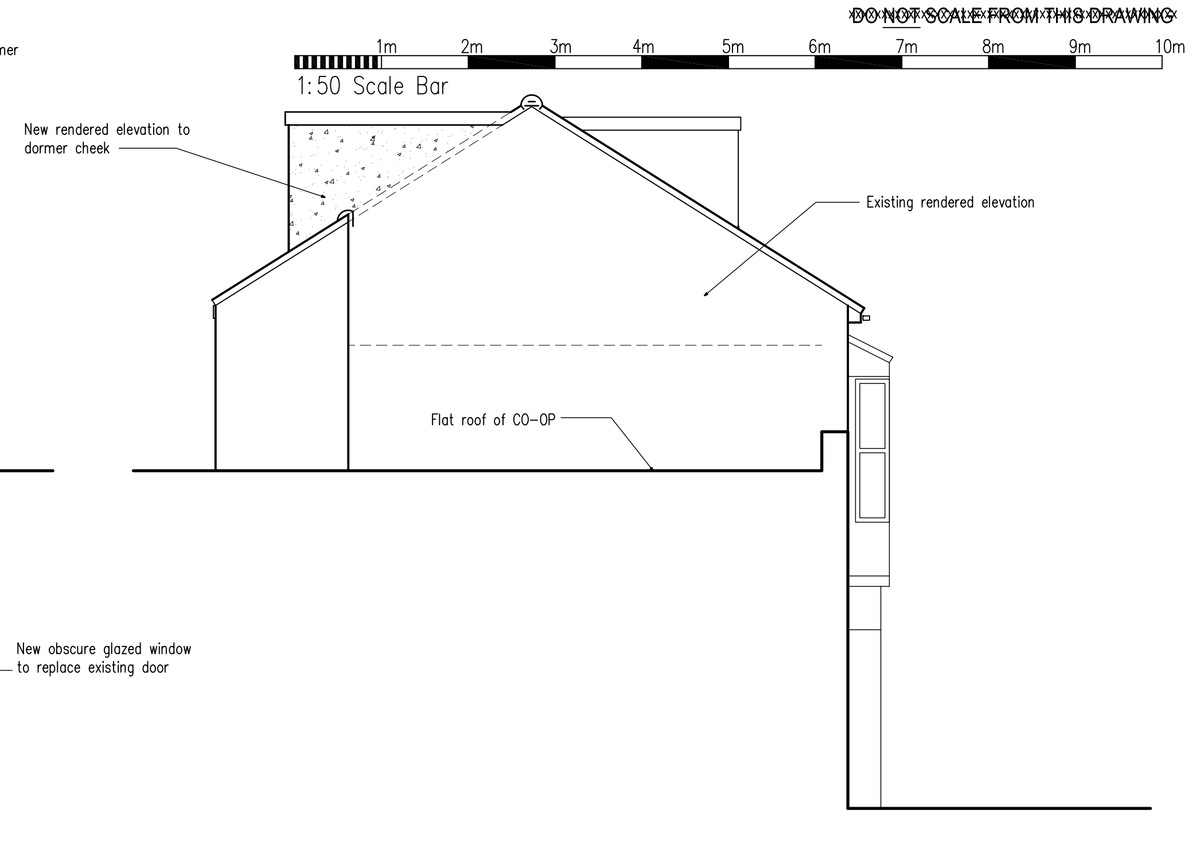


West Elevation

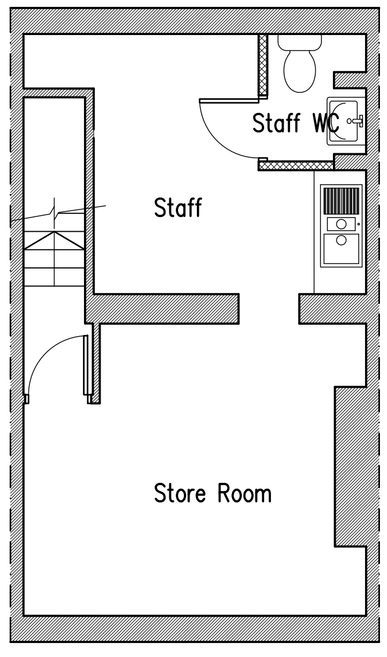


Basement Floor Plan

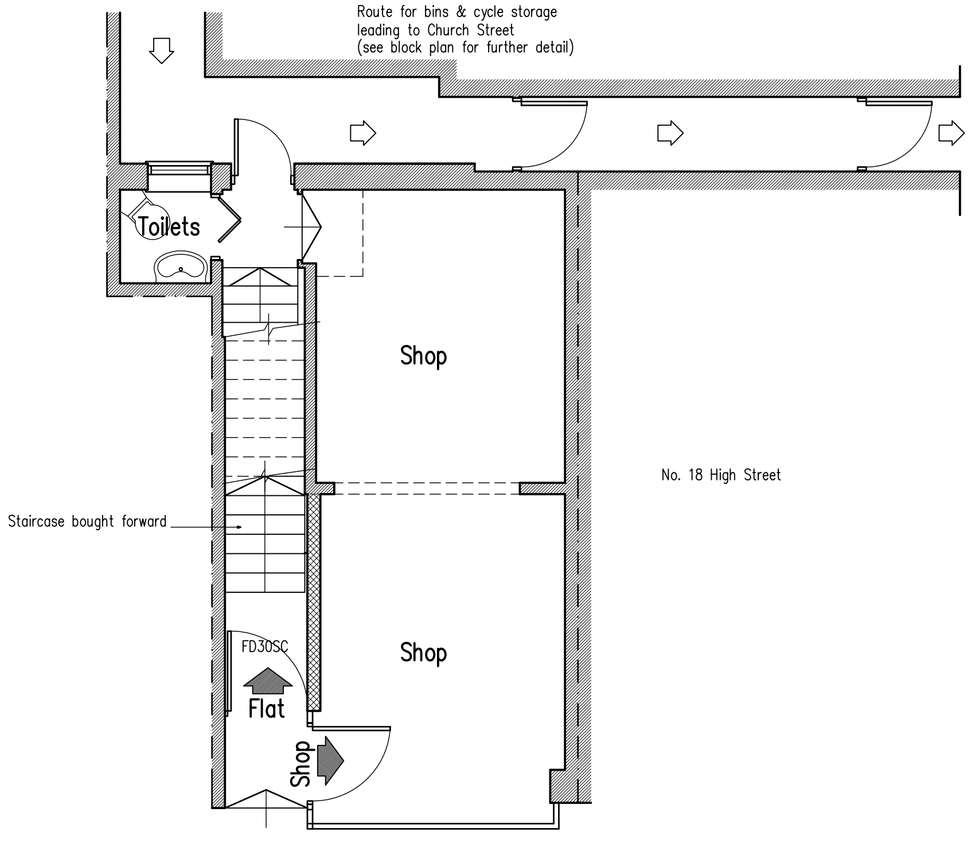


Ground Floor Plan

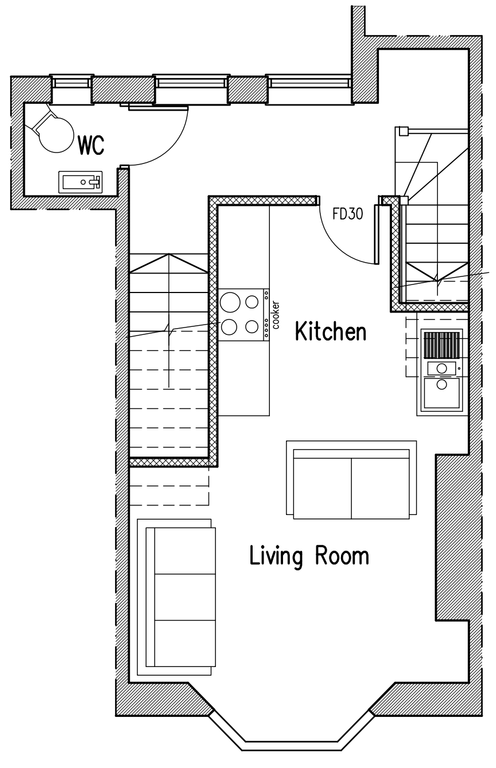

First Floor Plan

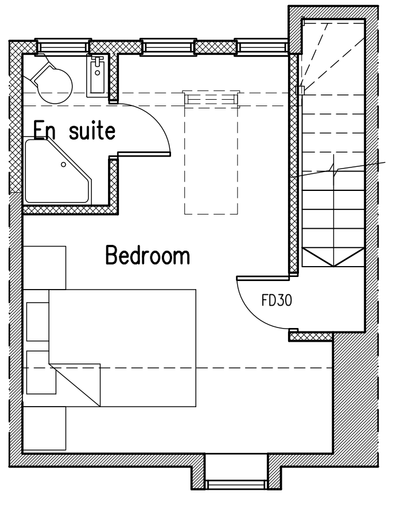

Second Floor Plan

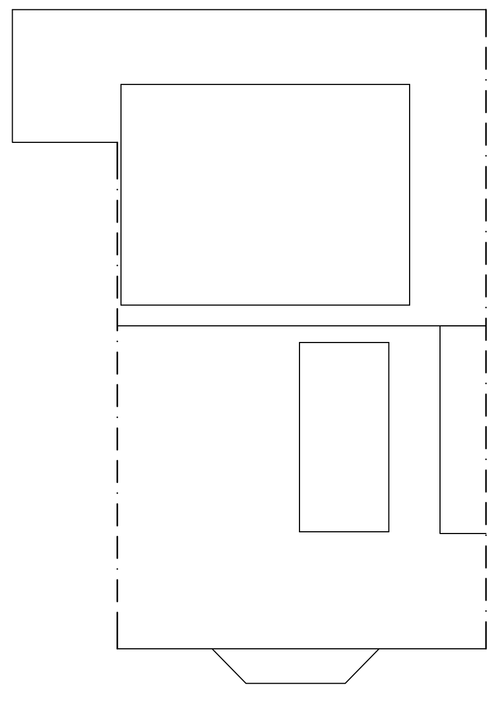

Roof Plan

F	17.07.24	Layout amended
E	04.05.23	Kitchen separated with a fire door at first floor level
D	15.12.22	Updated
C	21.06.22	Roof plan added
B	23.04.19	Further amendments to second floor
A	13.03.19	Second floor and rear elevation amended

Proposed Development at: 20 High Street, Shoreham-By-Sea, West Sussex BN43 5DA

rja Planning & Building Consultants Ltd.
1st Floor
10 High Street
Shoreham-By-Sea
West Sussex BN43 5DA
t: 01273 467297 mob: 07971 375739
e: rex@rjapbc.co.uk web: www.rjapbc.co.uk

Chartered Institute of Architectural Technologists

PROJECT: 20 High Street, Shoreham-By-Sea BN43 5DA
DRAWING TITLE: Proposed Floor Plans & Elevations
CLIENT: Kingsbury Estate
DWG NO: 18682-02
REVISION: F
SCALE: 1:50 @ A1
DATE: 08.05.18
DRAWN: rex