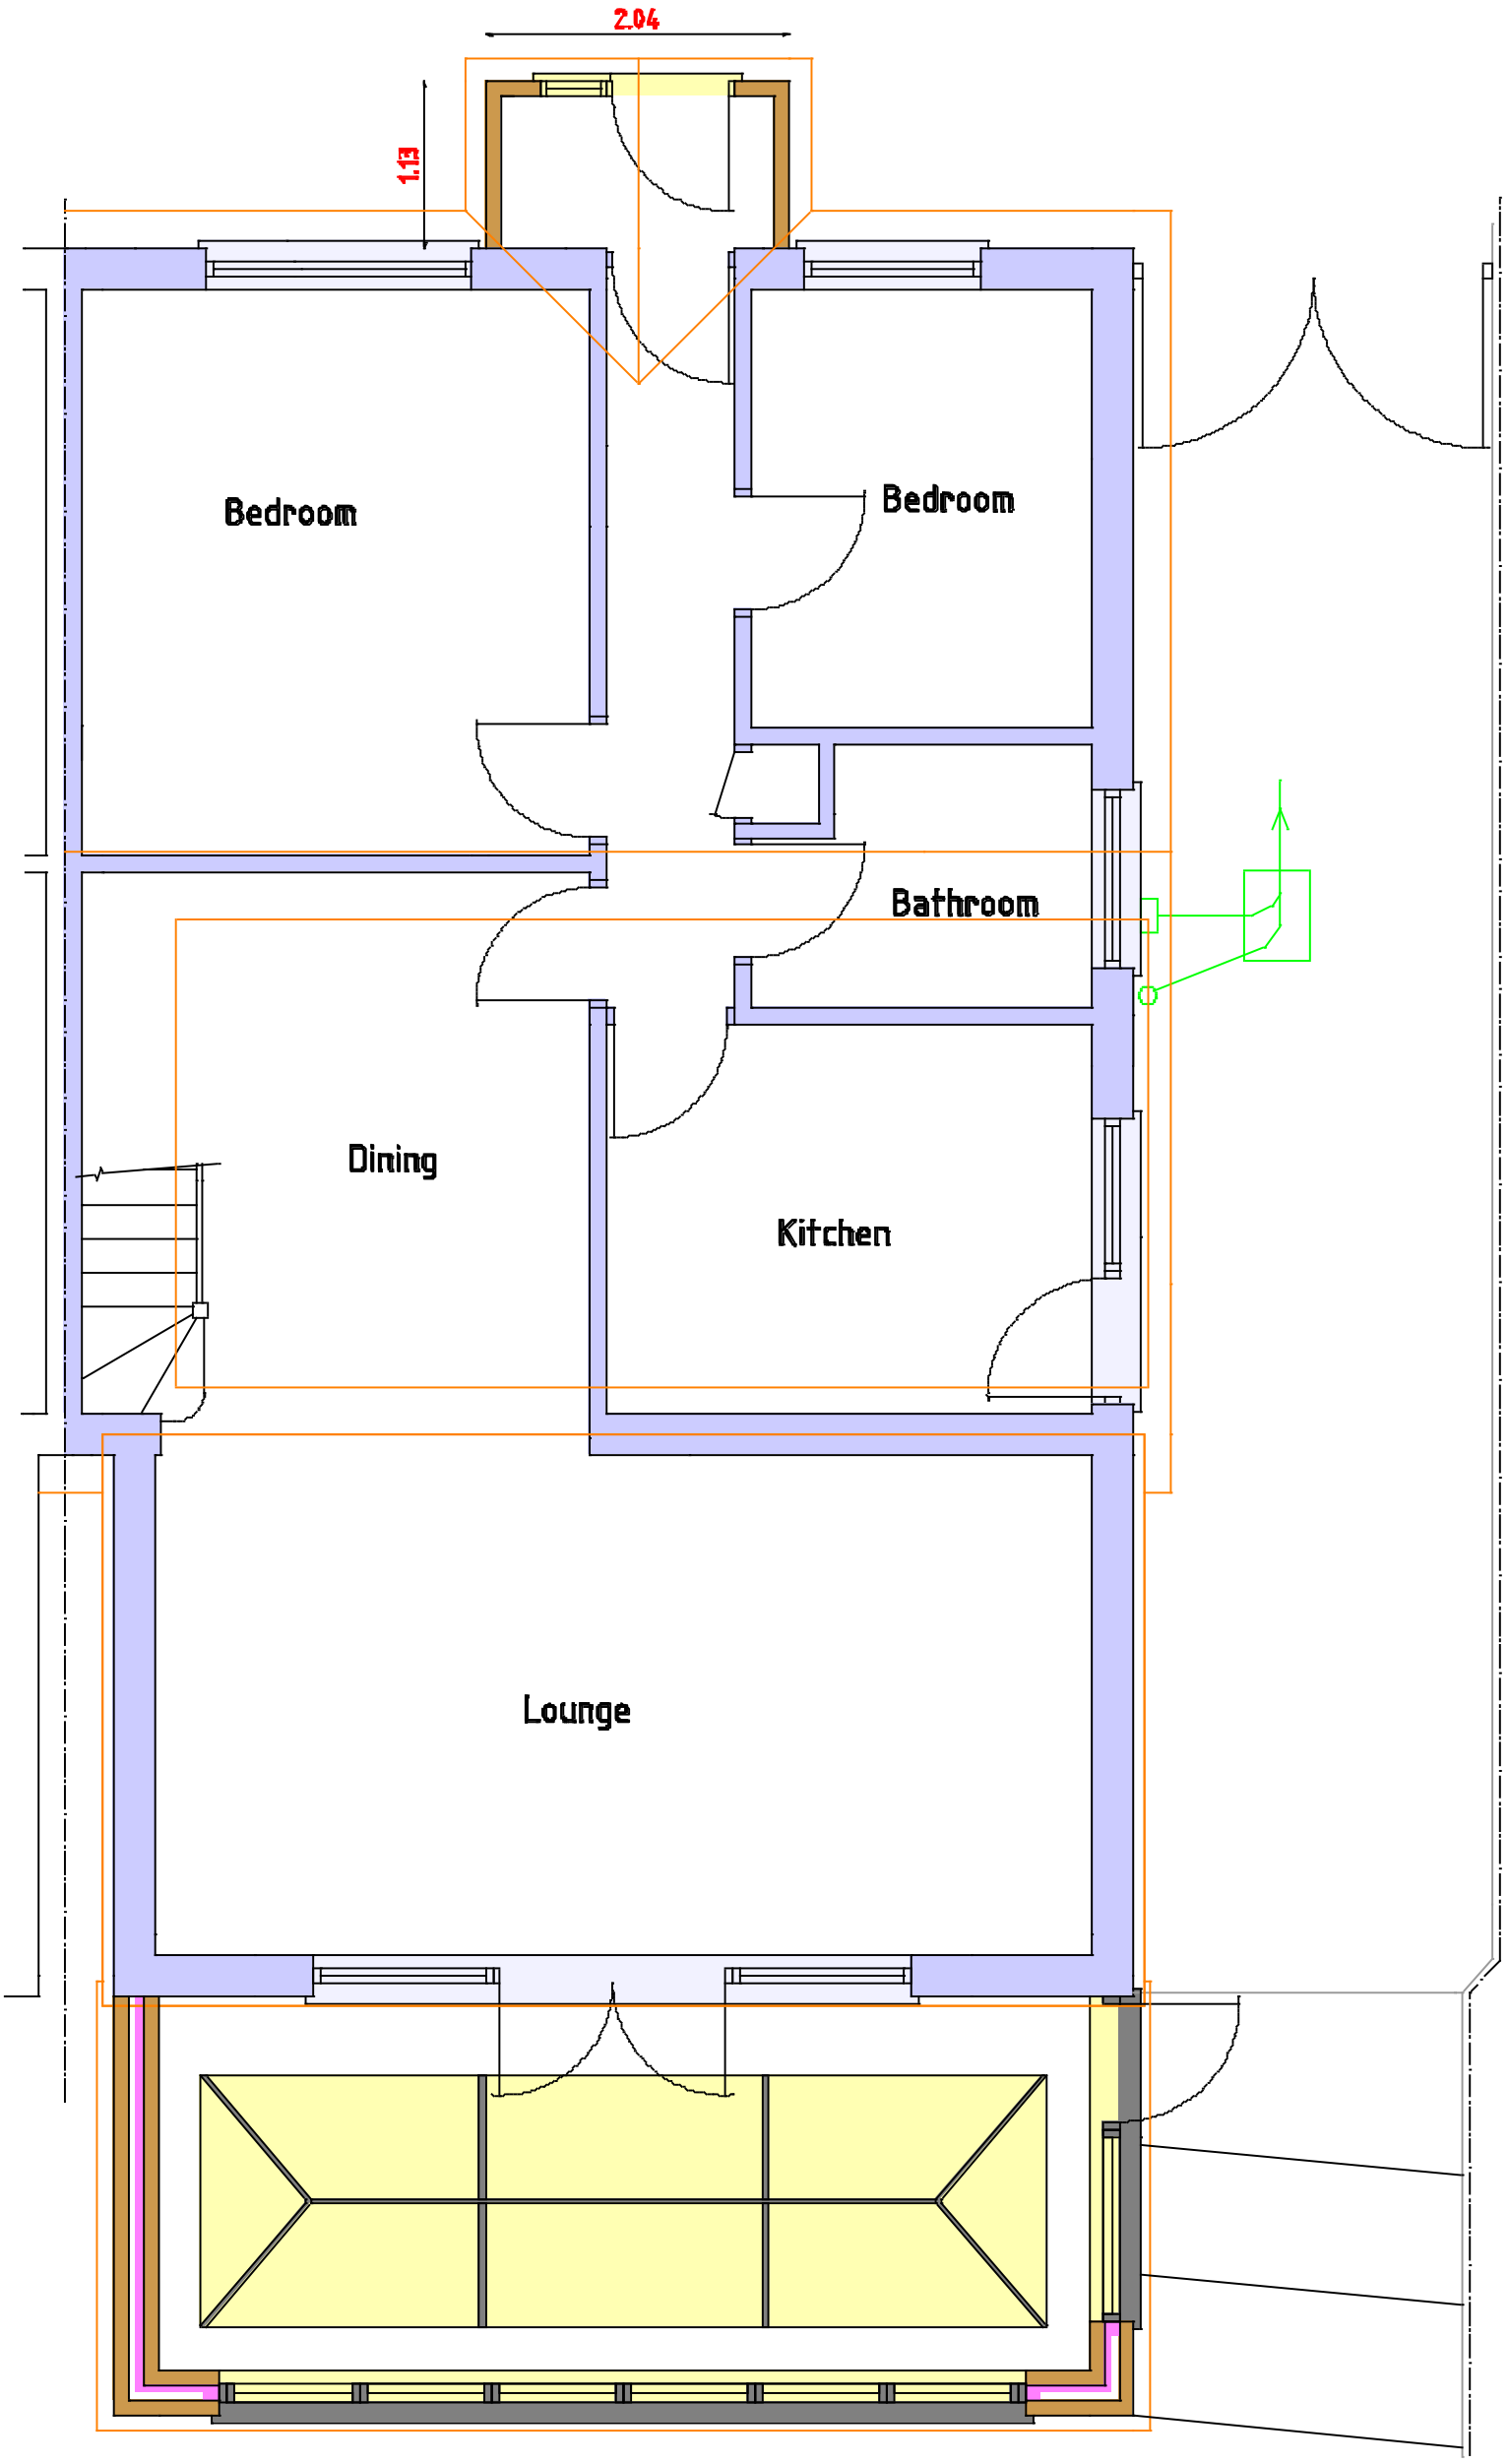

Proposed Ground Floor

0 1m 2m 3m

PROJECT
Proposed rear orangery extension, new front porch and alterations to roof and rear dormer at 7 Steyning Close, Sompting. BN15 0HY

CLIENT Mr & Mrs S Wade

Scales
1:50, 1:100
1:500, 1:1250

Date
Dec 2018

Drawn
srb

Revisions
A) Jun 19 Front dormer removed

Drawing No 15/18/28 4A