BOROUGH OF WORTHING
DEPOSITED 3.6.10
TP REF No.
WB/10/0253/FULL
T.P. OFFICE COPY
REVISED PLAN

NOTES:
All dimensions must be checked on site and not scaled from this drawing.

All plumbing to BSCOP
New 100mm soil vent pipe
With roding eyes
Flexible wc connections easy
Bend at base.
75mm DS traps to handbasin
Sinks & showers.
75mm Grevak traps
31mm waste to hand basin
37mm PVS waste to bath/shower

Allow pc sums to:
Extend existing C/Heating
Re-site existing boiler to kitchen
Electrics as per clients instruction
Additional foundation work due to
Tree roots. Exploritry holes to be
Dug to inspect roots
New radiators position as per
Drawings.
White upvc shiplap boarding
To be installed by specialists.

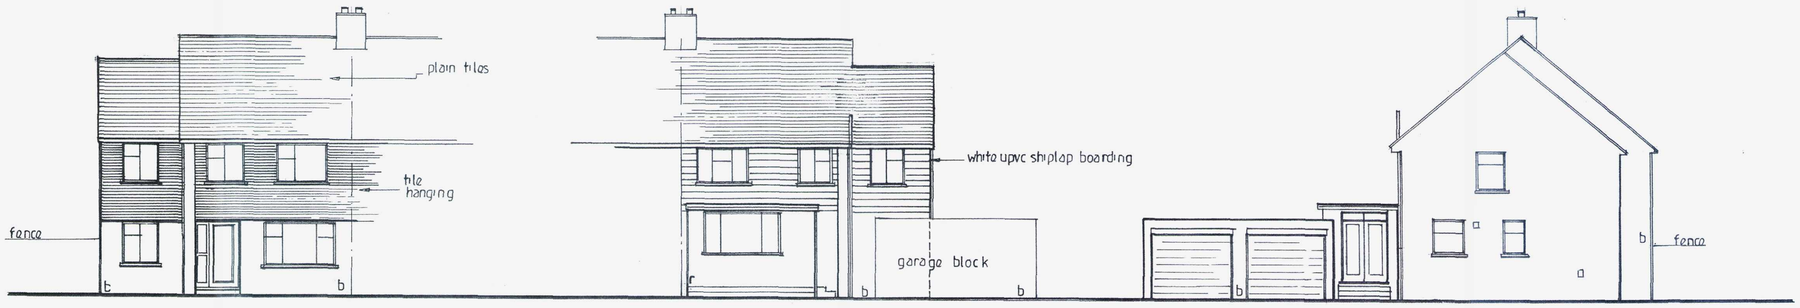

FRONT ELEVATION

REAR ELEVATION

SIDE ELEVATION

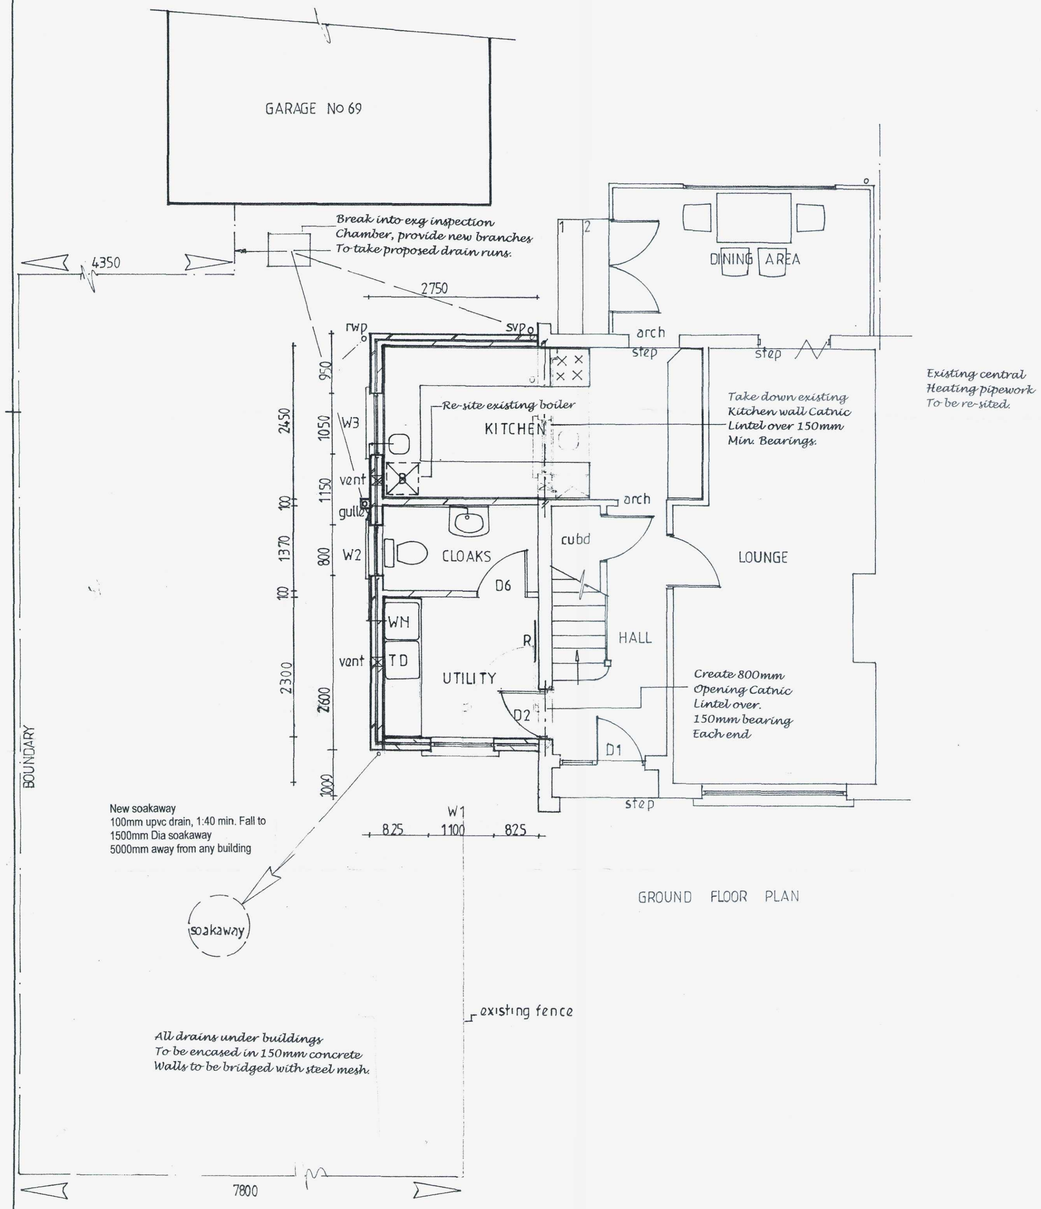

GROUND FLOOR PLAN

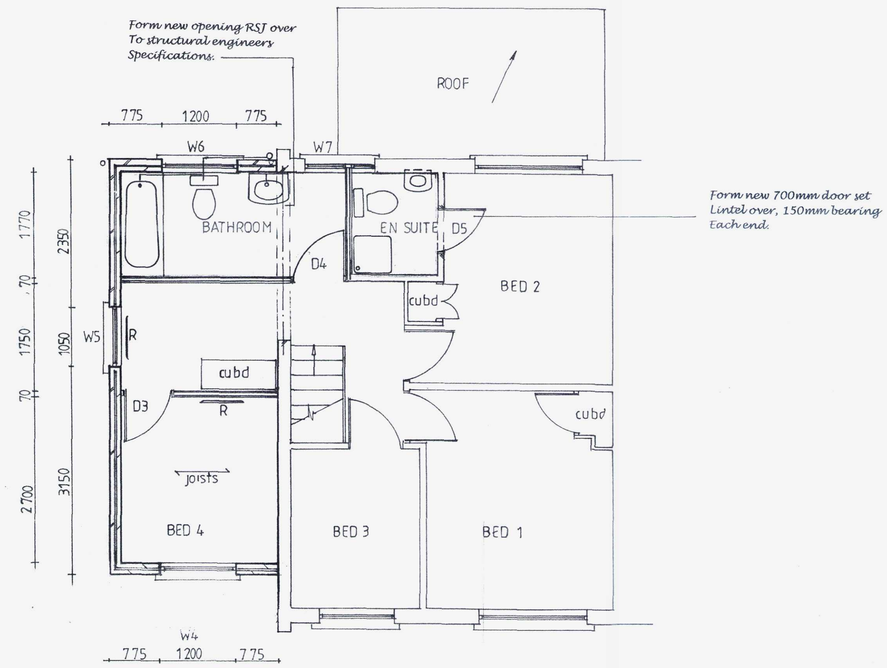

FIRST FLOOR PLAN

B	RIDGE LINE REDUCED	
A	Manning REVISION	
	Date	Revisions

The Sinclair Partnership
Design & Planning
01903-754530

Client
MR E PRIOR

Job Title
TWO STOREY SIDE EXTENSION
69 ROEDEAN ROAD
WORTHING

Drawing Title
PROPOSED
PLANS & ELEVATIONS

WORTHING BOROUGH COUNCIL
14 JUN 2010
CONSENT GRANTED

Scale 1/50 1/100

Date MARCH 2010

Drawn by TSC

Drg. No. 5007

Rev. B

594 x 841mm A1