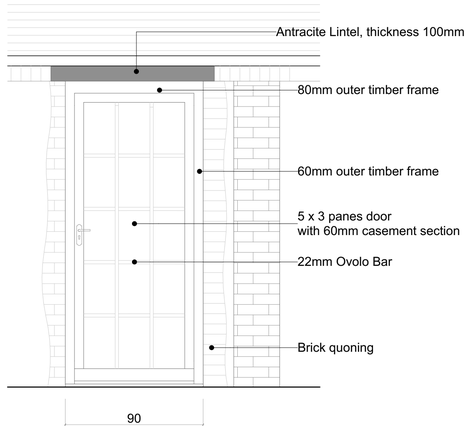

EXISTING DOOR
REF NO: 1
SCALE 1:20

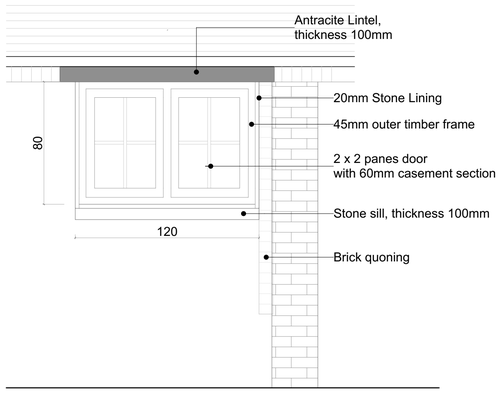

EXISTING WINDOWS
to be replaced with Timber French Doors
SCALE 1:20

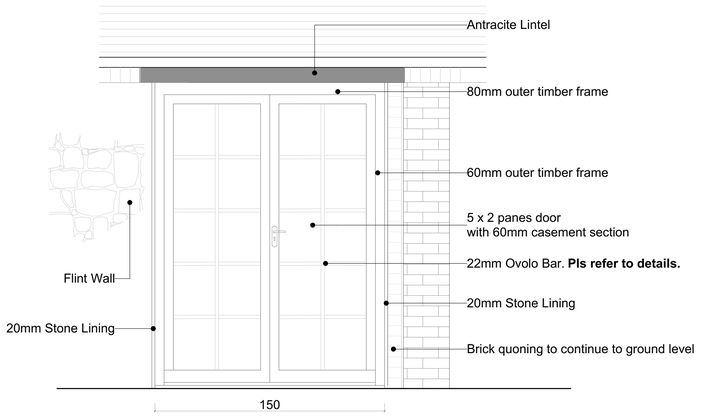

PROPOSED FRENCH DOORS
REF NO: 2
SCALE 1:20

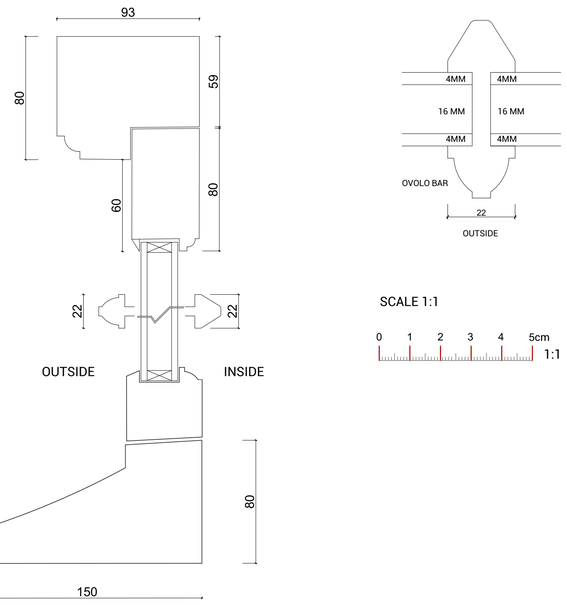

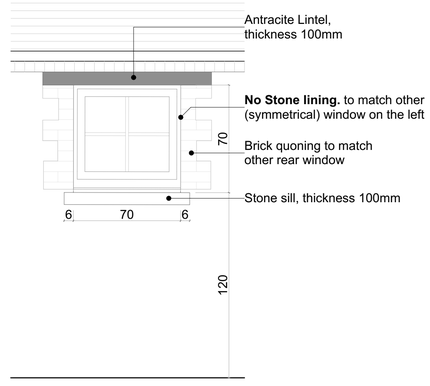

PROPOSED WINDOW
REF NO: 3
SCALE 1:20

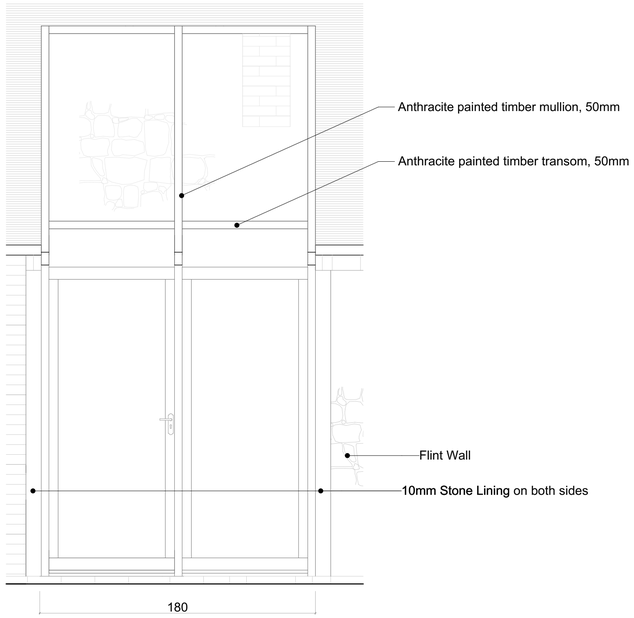

PROPOSED TIMBER FRAME DOOR
AND GLASS ROOF SYSTEM
REF NO: 4
SCALE 1:20

Mullion, transom 50 mm

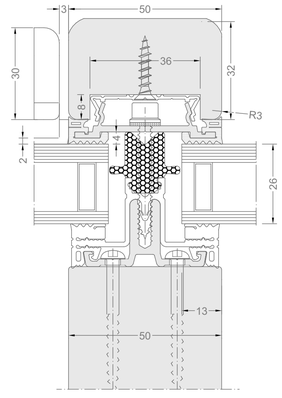

Transom 50 mm

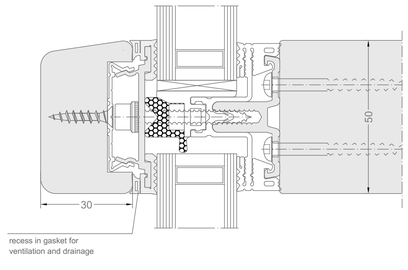

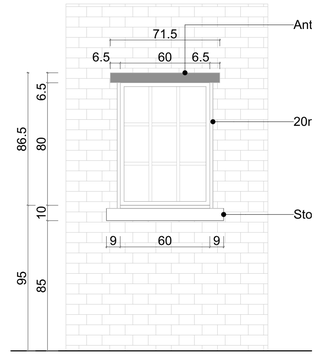

PROPOSED WINDOW
REF NO: 5
(Side Elevation)

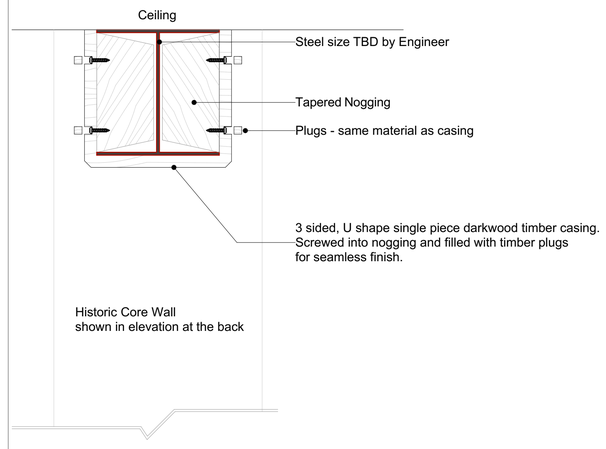

Preliminary
Steel Beam & Cladding detail
Ref no:6

(full details to be submitted for approval)

DRAWING TITLE Details	**PROJECT :** St Mary's Farmhouse, Durrington Lane, Worthing. BN13 2QT				
	DATE 25 March 2025	**SCALE @**A2 As indicated	**DRAWING NO:** 014	**STATUS:** Planning	**CLIENT** Mrs D. Wye

0 1 2 3m
1:20

The copyright of these drawings are owned by VIZARCHi Architecture & Visualization LTD. Drawings must not be reproduced, copied or dealt with in any manner which infringes the exclusive rights without prior writen cosent.

VIZARCHi ARCHITECTURE & VISUALIZATION
Flat 1, 101 Buckingham Road, **BN1 3RB**
Brighton | **United Kingdom**
alperen@vizarchi.co.uk
07495 734425