DO NOT SCALE FROM THIS DRAWING



West Elevation

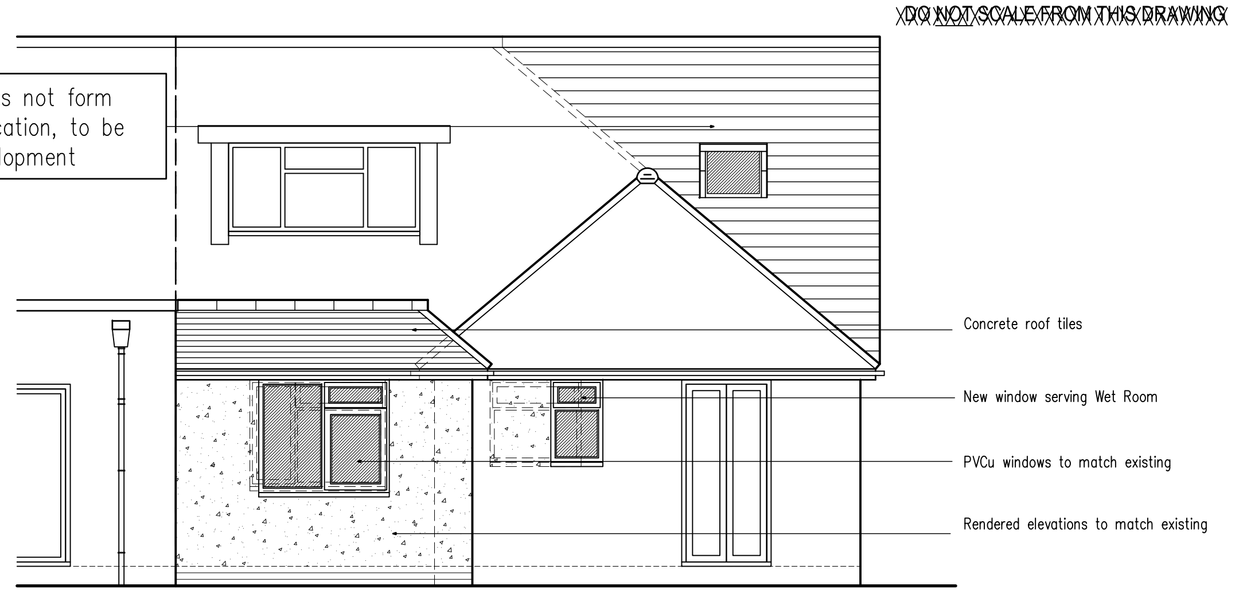

North Elevation

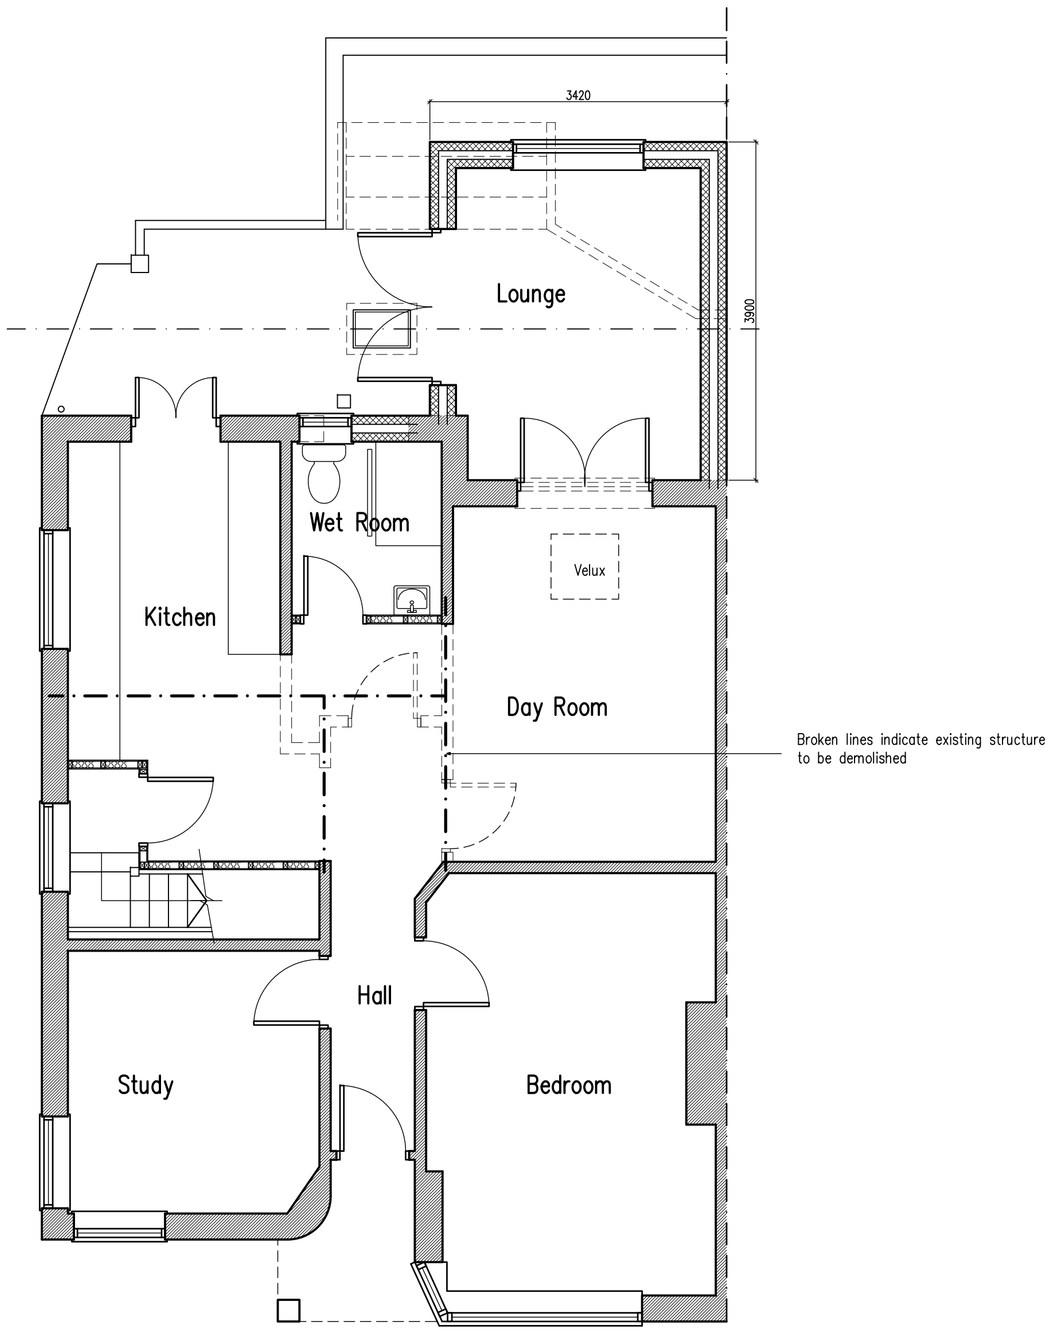

Ground Floor Plan

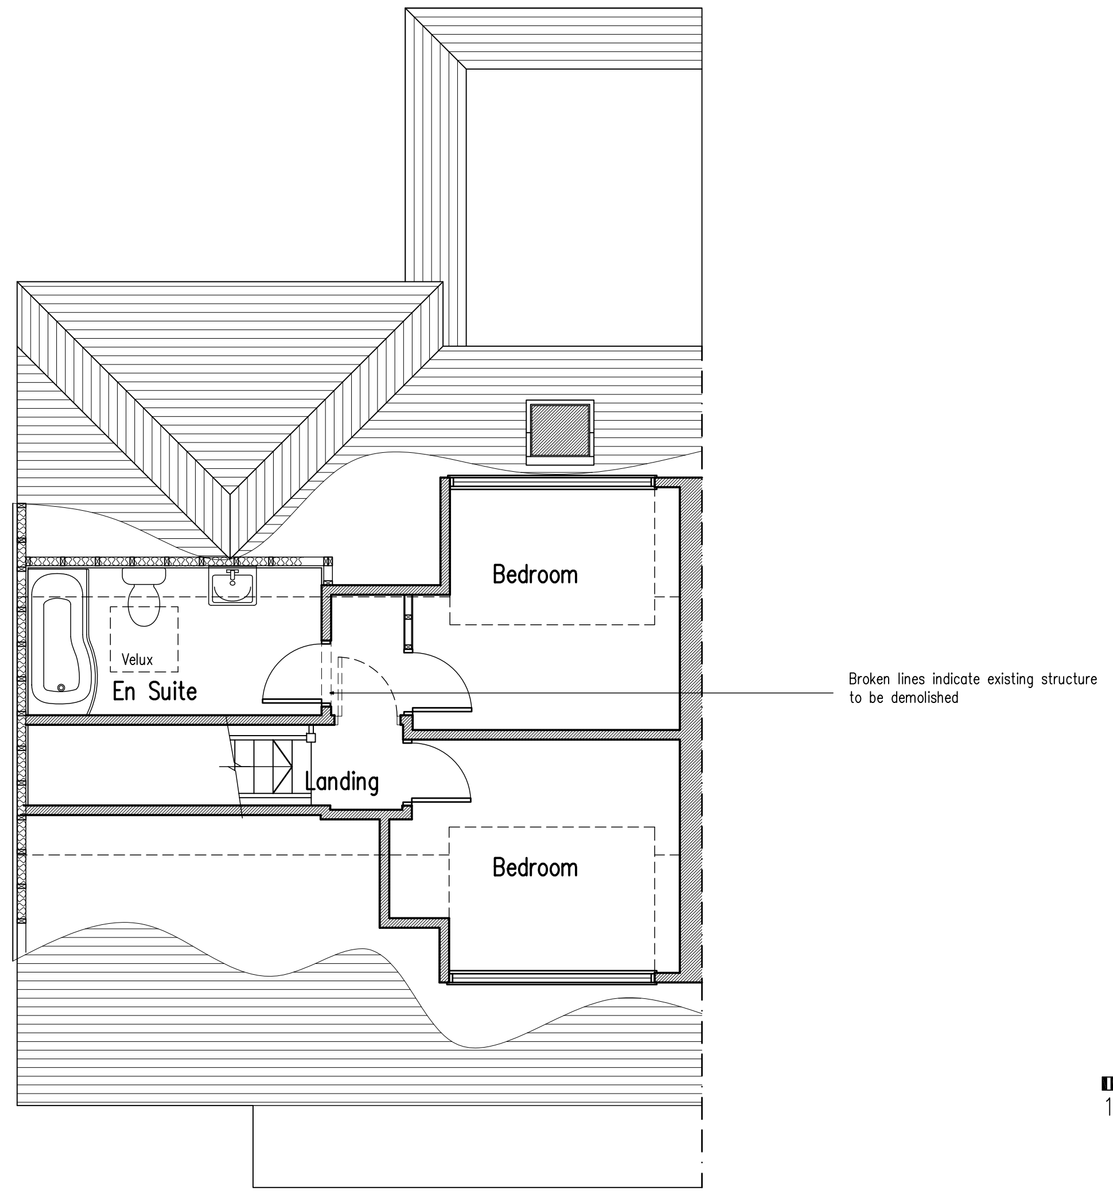

First Floor Plan

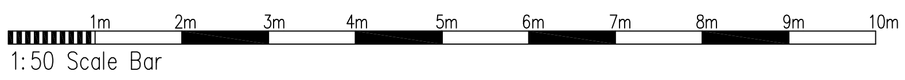

A	6.7.16	Clients requirements added

Proposed Single Storey Rear Extension at: 125 Greenways Crescent, Shoreham-By-Sea, West Sussex

rja Planning & Building Consultants Ltd.
1st Floor
10 High Street
Shoreham-By-Sea
West Sussex BN43 5DA
t: 01273 467297 mob: 07971 375739
e: rex@rjapbc.co.uk web: www.rjapbc.co.uk

Chartered Institute of Architectural Technologists

PROJECT: 125 Greenways Crescent, Shoreham-By-Sea

DRAWING TITLE: Proposed Floor Plans & Elevations

CLIENT: Mr & Mrs P Holmes

DWG NO: 16605-01

REVISION: A

SCALE: 1:50 @ A1

DATE: 05.07.16

DRAWN: rex