DO NOT SCALE FROM THIS DRAWING

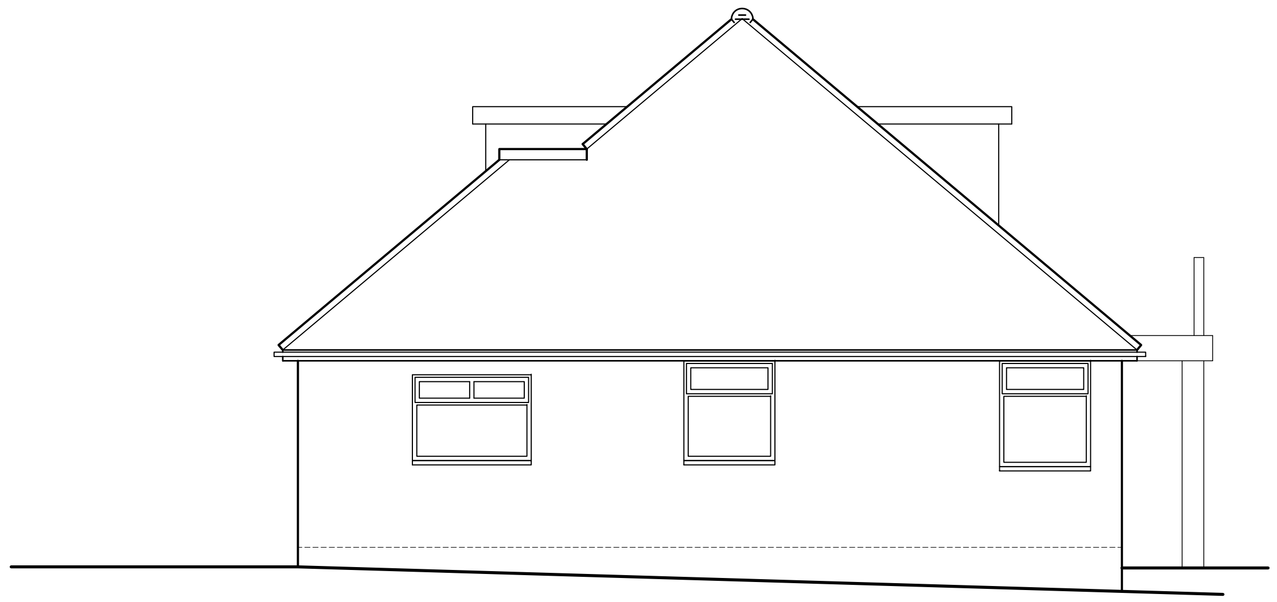

West Elevation



North Elevation

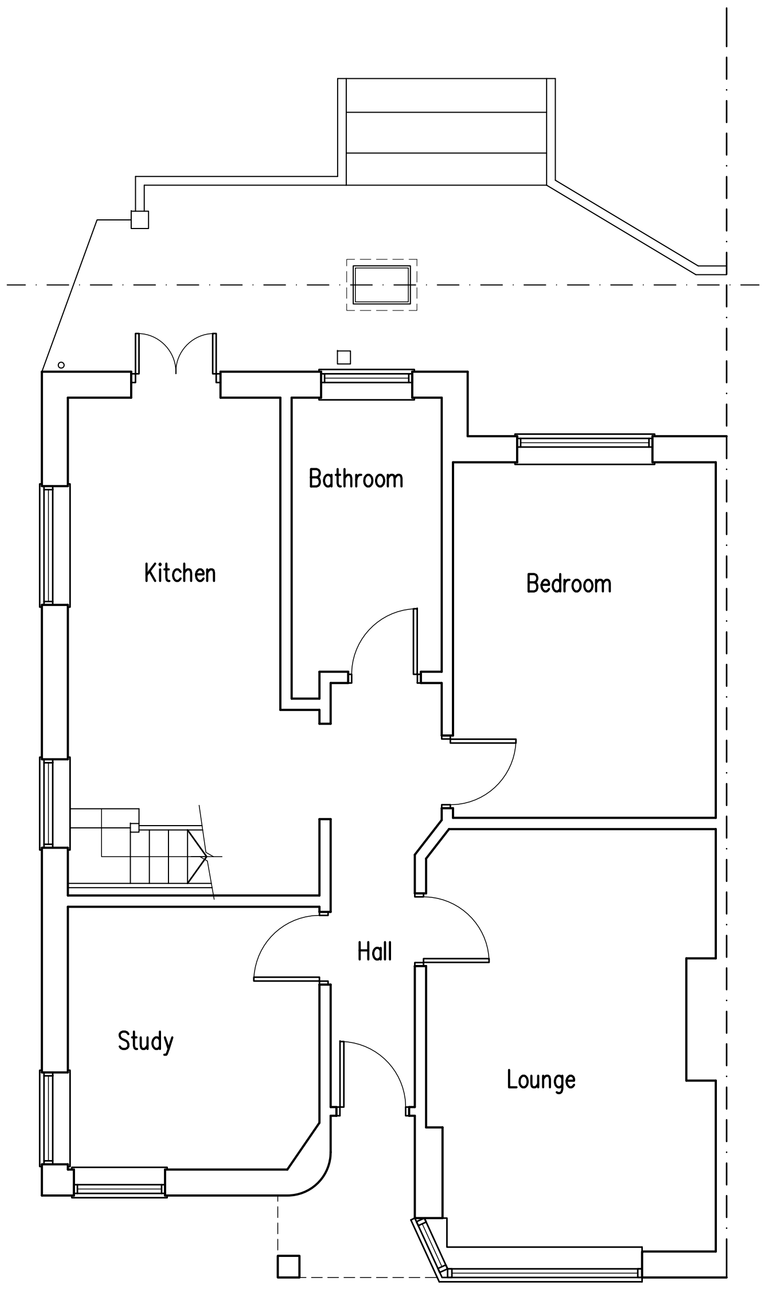

Ground Floor Plan

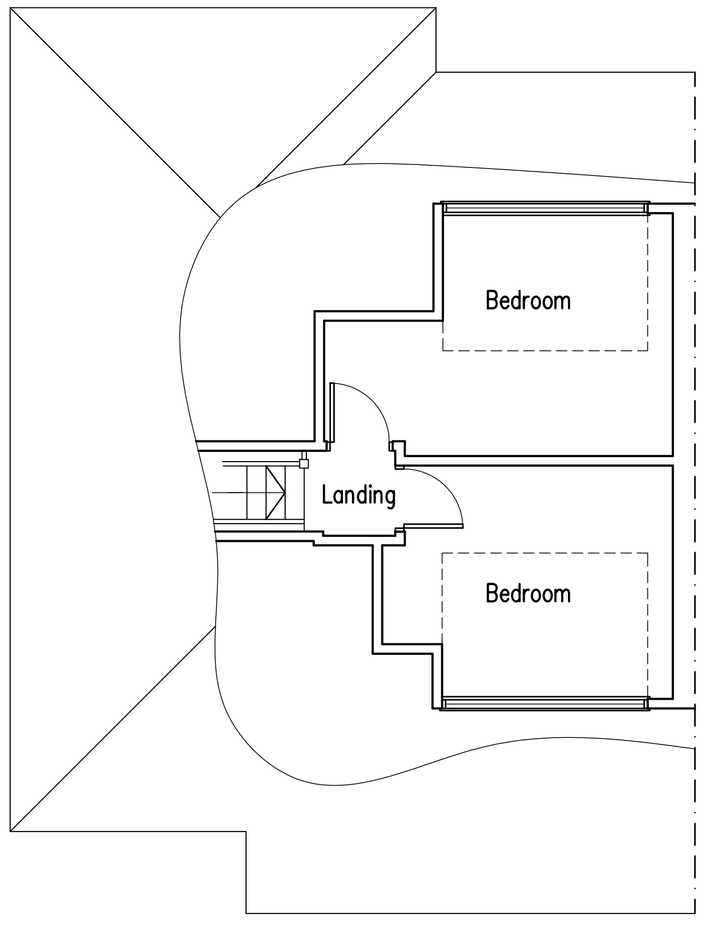

First Floor Plan

1m 2m 3m 4m 5m 6m 7m 8m 9m 10m

1:50 Scale Bar

Proposed Single Storey Rear Extension at: 125 Greenways Crescent, Shoreham-By-Sea, West Sussex

rja Planning & Building Consultants Ltd.
1st Floor
10 High Street
Shoreham-By-Sea
West Sussex BN43 5DA
t: 01273 467297 mob: 07971 375739
e: rex@rjapbc.co.uk web: www.rjapbc.co.uk

Chartered Institute of Architectural Technologists

PROJECT: 125 Greenways Crescent, Shoreham-By-Sea		
DRAWING TITLE: Existing Floor Plans & Elevations		
CLIENT: Mr & Mrs P Holmes	DWG NO: 16605-02	REVISION:
SCALE: 1:50 @ A1	DATE: 05.07.16	DRAWN: rex