ADUR & WORTHING
PLANNING SERVICES

PLAN	AWDM/0513/14
DATE VALID	24 APR 2014

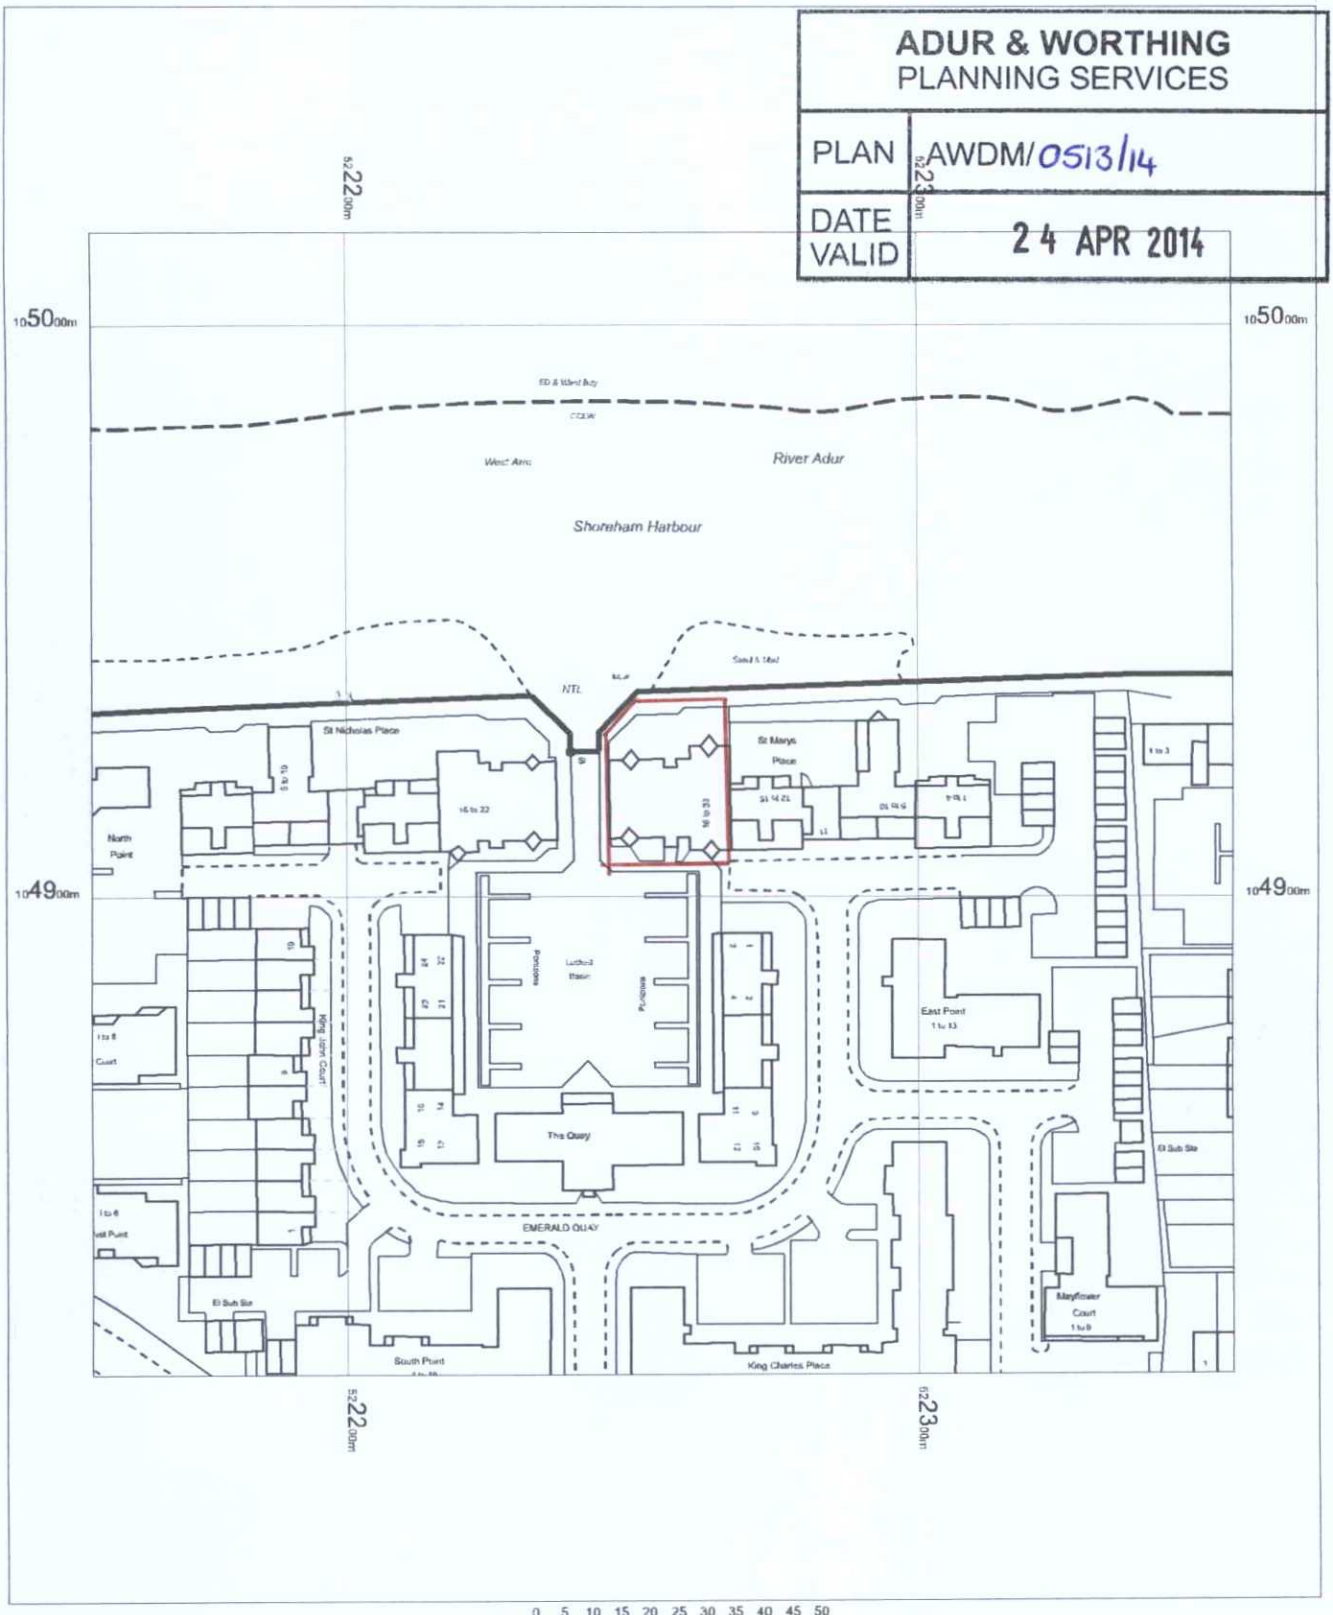

N

OS MasterMap 1250/2500/10000 scale
11 April 2014, ID: CM-00315855
www.centremapslive.co.uk

1:1250 scale print at A4, Centre: 522255 E, 104916 N

©Crown Copyright Ordnance Survey. Licence no. 100019980

Mapping sourced from Ordnance Survey® CENTREMAPSlive® www.centremapslive.co.uk