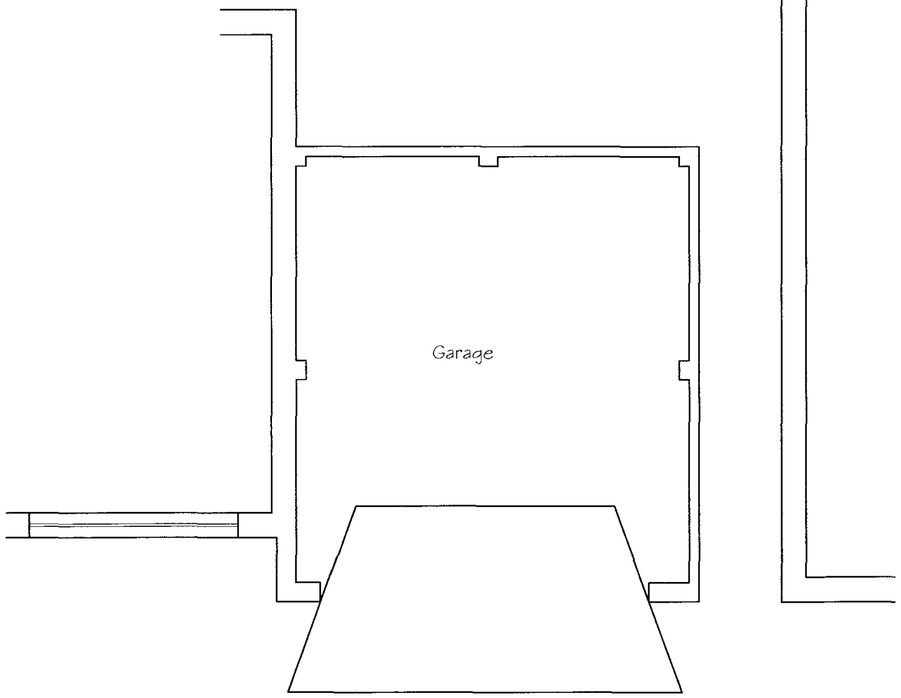

Existing Floor Plan

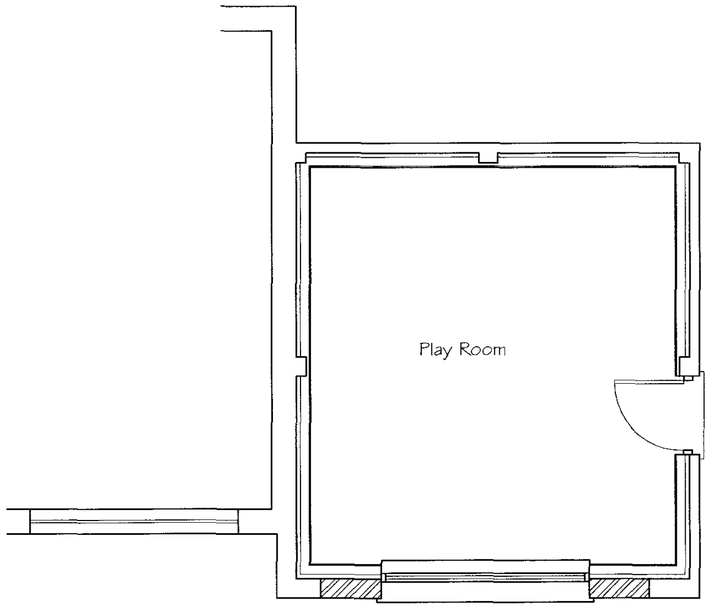

Proposed Floor Plan

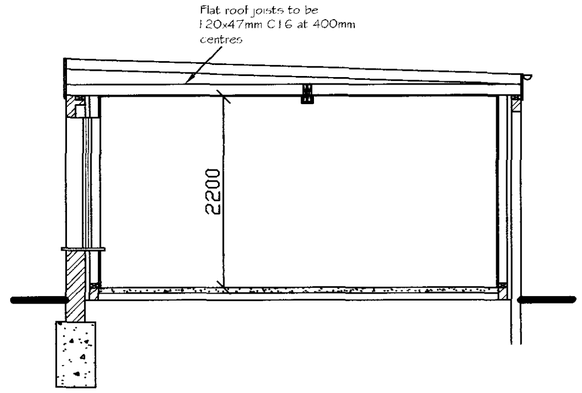

Cross Section

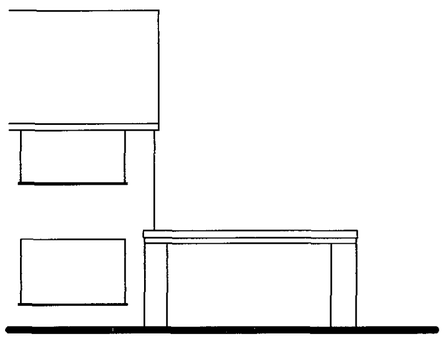

Existing Front Elevation

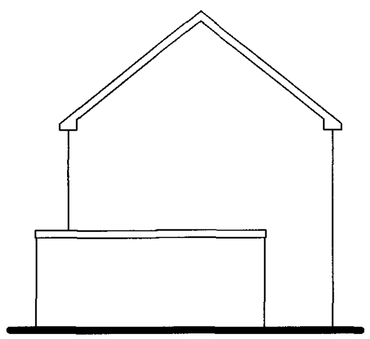

Existing Side Elevation

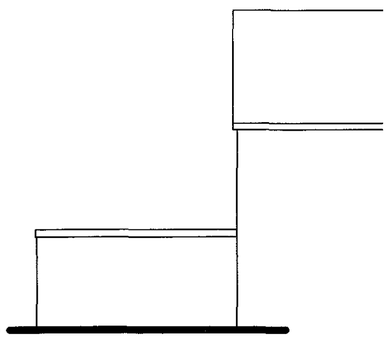

Existing Rear Elevation



Proposed Front Elevation

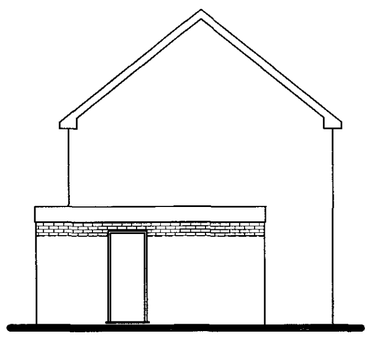

Proposed Side Elevation

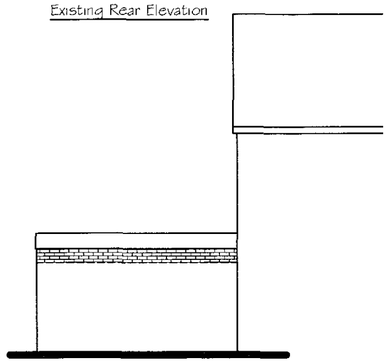

Proposed Rear Elevation

Tony Rogers
Building Consultant
Address: 40 Dawn Crescent, Upper Beeding,
West Sussex, BN44 3WH
Telephone: 01903 815225

Rev.	Date:	Revision Description:

Client: Mr R Ferris

Address: 1 The Broadway
Manor Hall Road
Southwick
West Sussex

Project: Conversion of garage to playroom

Scale: 1:50 1:100

Date: January 2011

Drawing No: 11/639/1

Drawn By: AWR

Revision: