




Scale Bar 1:200

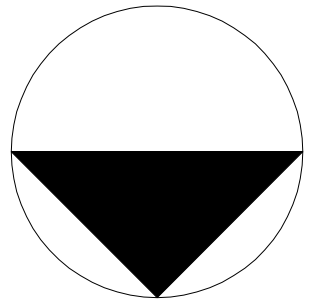

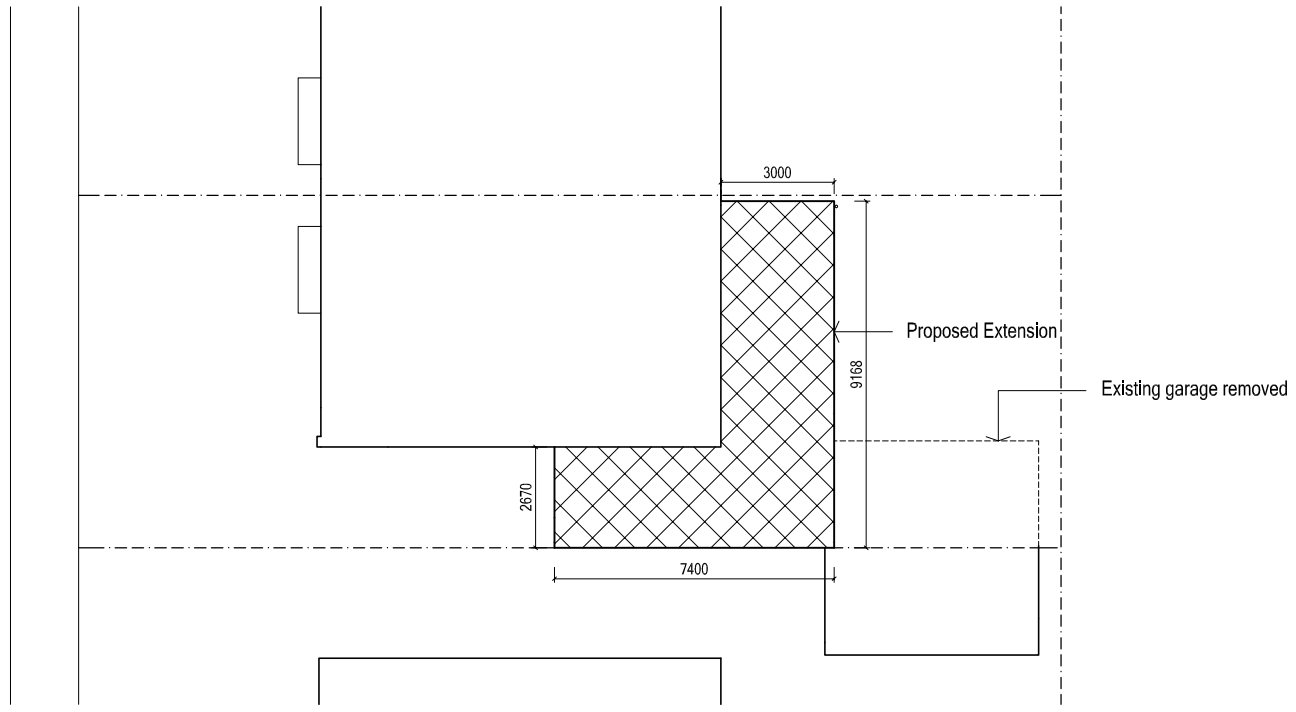

BLOCK PLAN 1:200

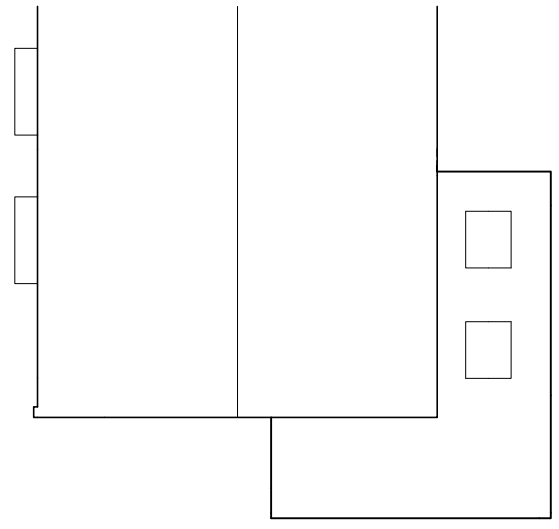

ROOF PLAN 1:200

ARW Design	DRAWING TITLE: BLOCK PLAN & ROOF PLAN PROJECT: SINGLE STOREY REAR & SIDE EXTENSION	LOCATION: 36, FINCHES CLOSE, LANCING CLIENT: V. GAXHA	SCALE: AS NOTED @ paper size A3 DATE: JUNE 2021 DRAWN: ARW	DRAWING NO: 6019/5 REVISION:

ARW Design 89, SOUTH STREET, TARRING, WORTHING, WEST SUSSEX, BN14 7ND. T: +44(0)1903234197 M: +44(0)7771851222 E: Arweeden1@aol.com
THIS DRAWING REMAINS THE COPYRIGHT OF ARW Design & SHALL NOT BE COPIED IN ANY FORMAT WITHOUT SPECIFIC APPROVAL IN WRITING